STATE OF ILLINOIS
DEPARTMENT OF TRANSPORTATION

ROUTE NO.	SECTION	COUNTY	TOTAL SHEETS	SHEET NO.
F. A. I. 80/94	*	COOK	870	555
FED. ROAD DIST. NO. 1	ILLINOIS	FED. AID PROJECT-		

SHEET NO. 41
91 SHEETS

(0203.1 & 0312-708W) R-3 CONTRACT NO. 62108

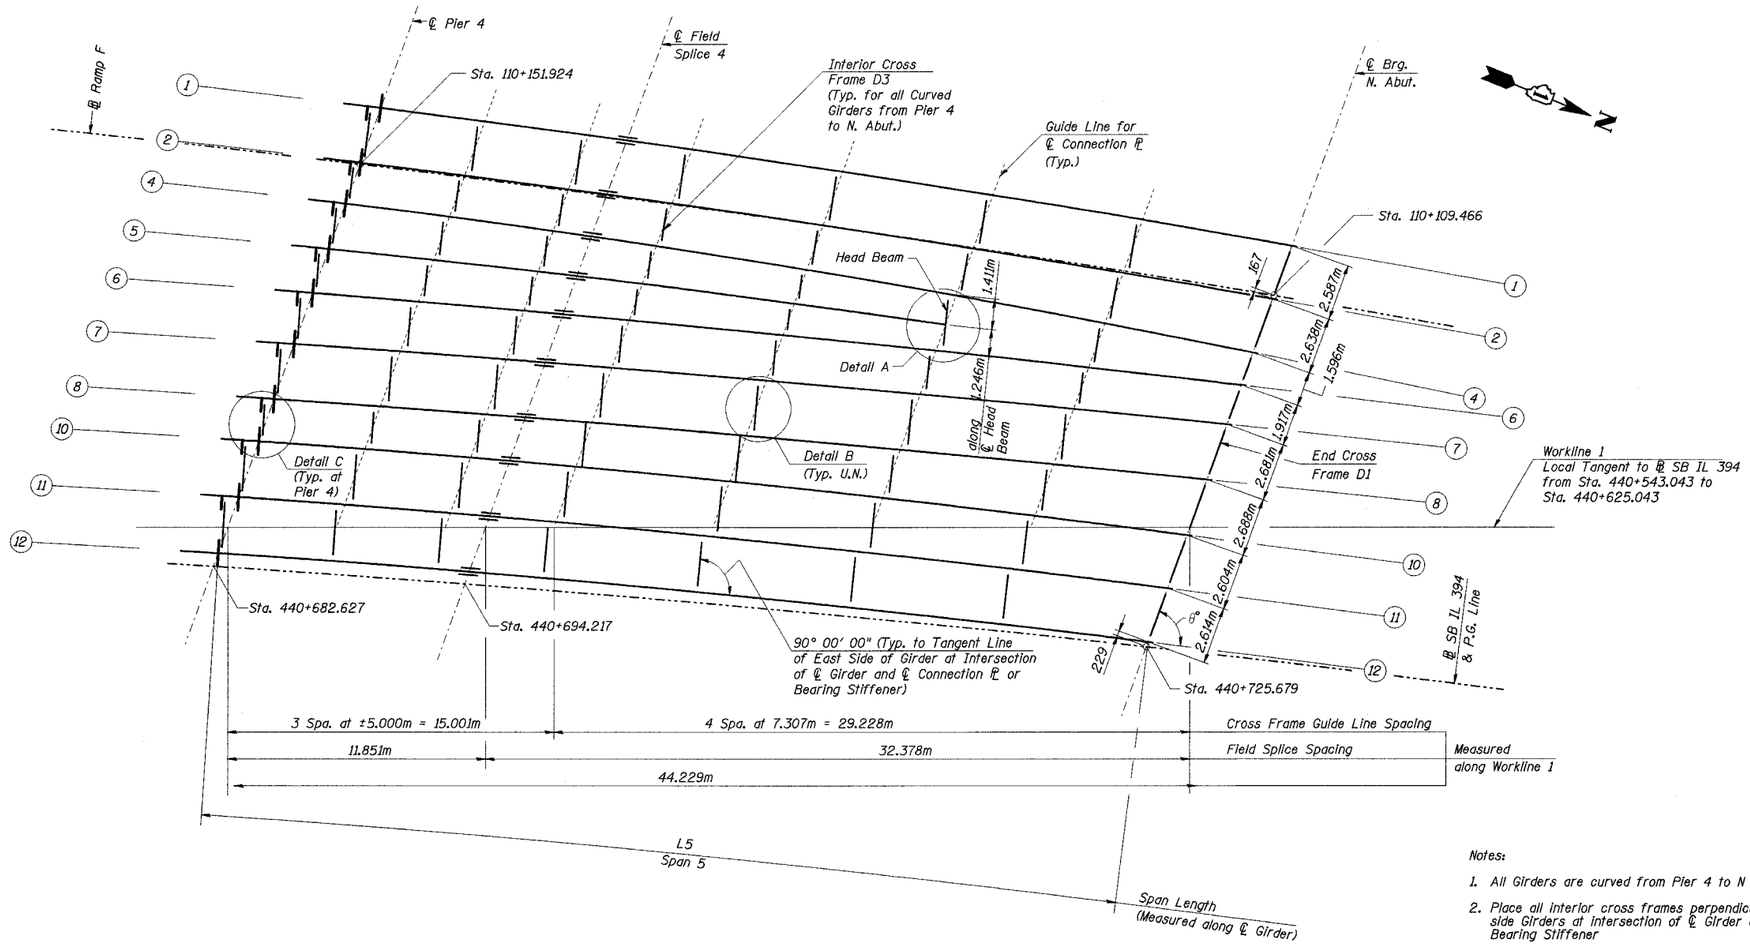

FRAMING PLAN - SPAN 5

Notes:

1. All Girders are curved from Pier 4 to N Abutment.
2. Place all interior cross frames perpendicular to tangent lines of east side Girders at intersection of ℄ Girder and ℄ Connection ℘ or Bearing Stiffener
3. See Sht. No. 35 of 91 for Girder General Dimensions.
4. See Sht. Nos. 43 & 44 of 91 for Details A - C.
5. Work this sheet with Sht. Nos. 42 & 45 of 91.

DESIGNED	JY
CHECKED	MEA
DRAWN	LK
CHECKED	MEA

ILLINOIS DEPARTMENT OF TRANSPORTATION
I-94 EAST BOUND / IL 394 SOUTH BOUND
FRAMING PLAN
SPAN 5
SB IL ROUTE 394 OVER THORN CREEK
F.A.P. 332 SECTION (02033.1 & 0312-708W) R-3
COOK COUNTY
STA. 440+704.350 STRUCTURE NO. 016-2800
DATE JUL 18, 2005
SCALE ---
HNTB

JBeauchamp
E:\34562\CADD\bi\SN.2800\cds\CTR.19.2800\fpl190174a.2800.dgn
08-JUL-2005 13:48