XS-6

• (0203.1 & 0312-708W) R-3 CONTRACT • 62108

F.A.I. RTE.	SECTION	COUNTY	TOTAL SHEETS	SHEET NO.
80/94	•	COOK	870	770
STA.		TO STA.		
FED ROAD DIST.	ILLINOIS	FED. AID PROJECT		

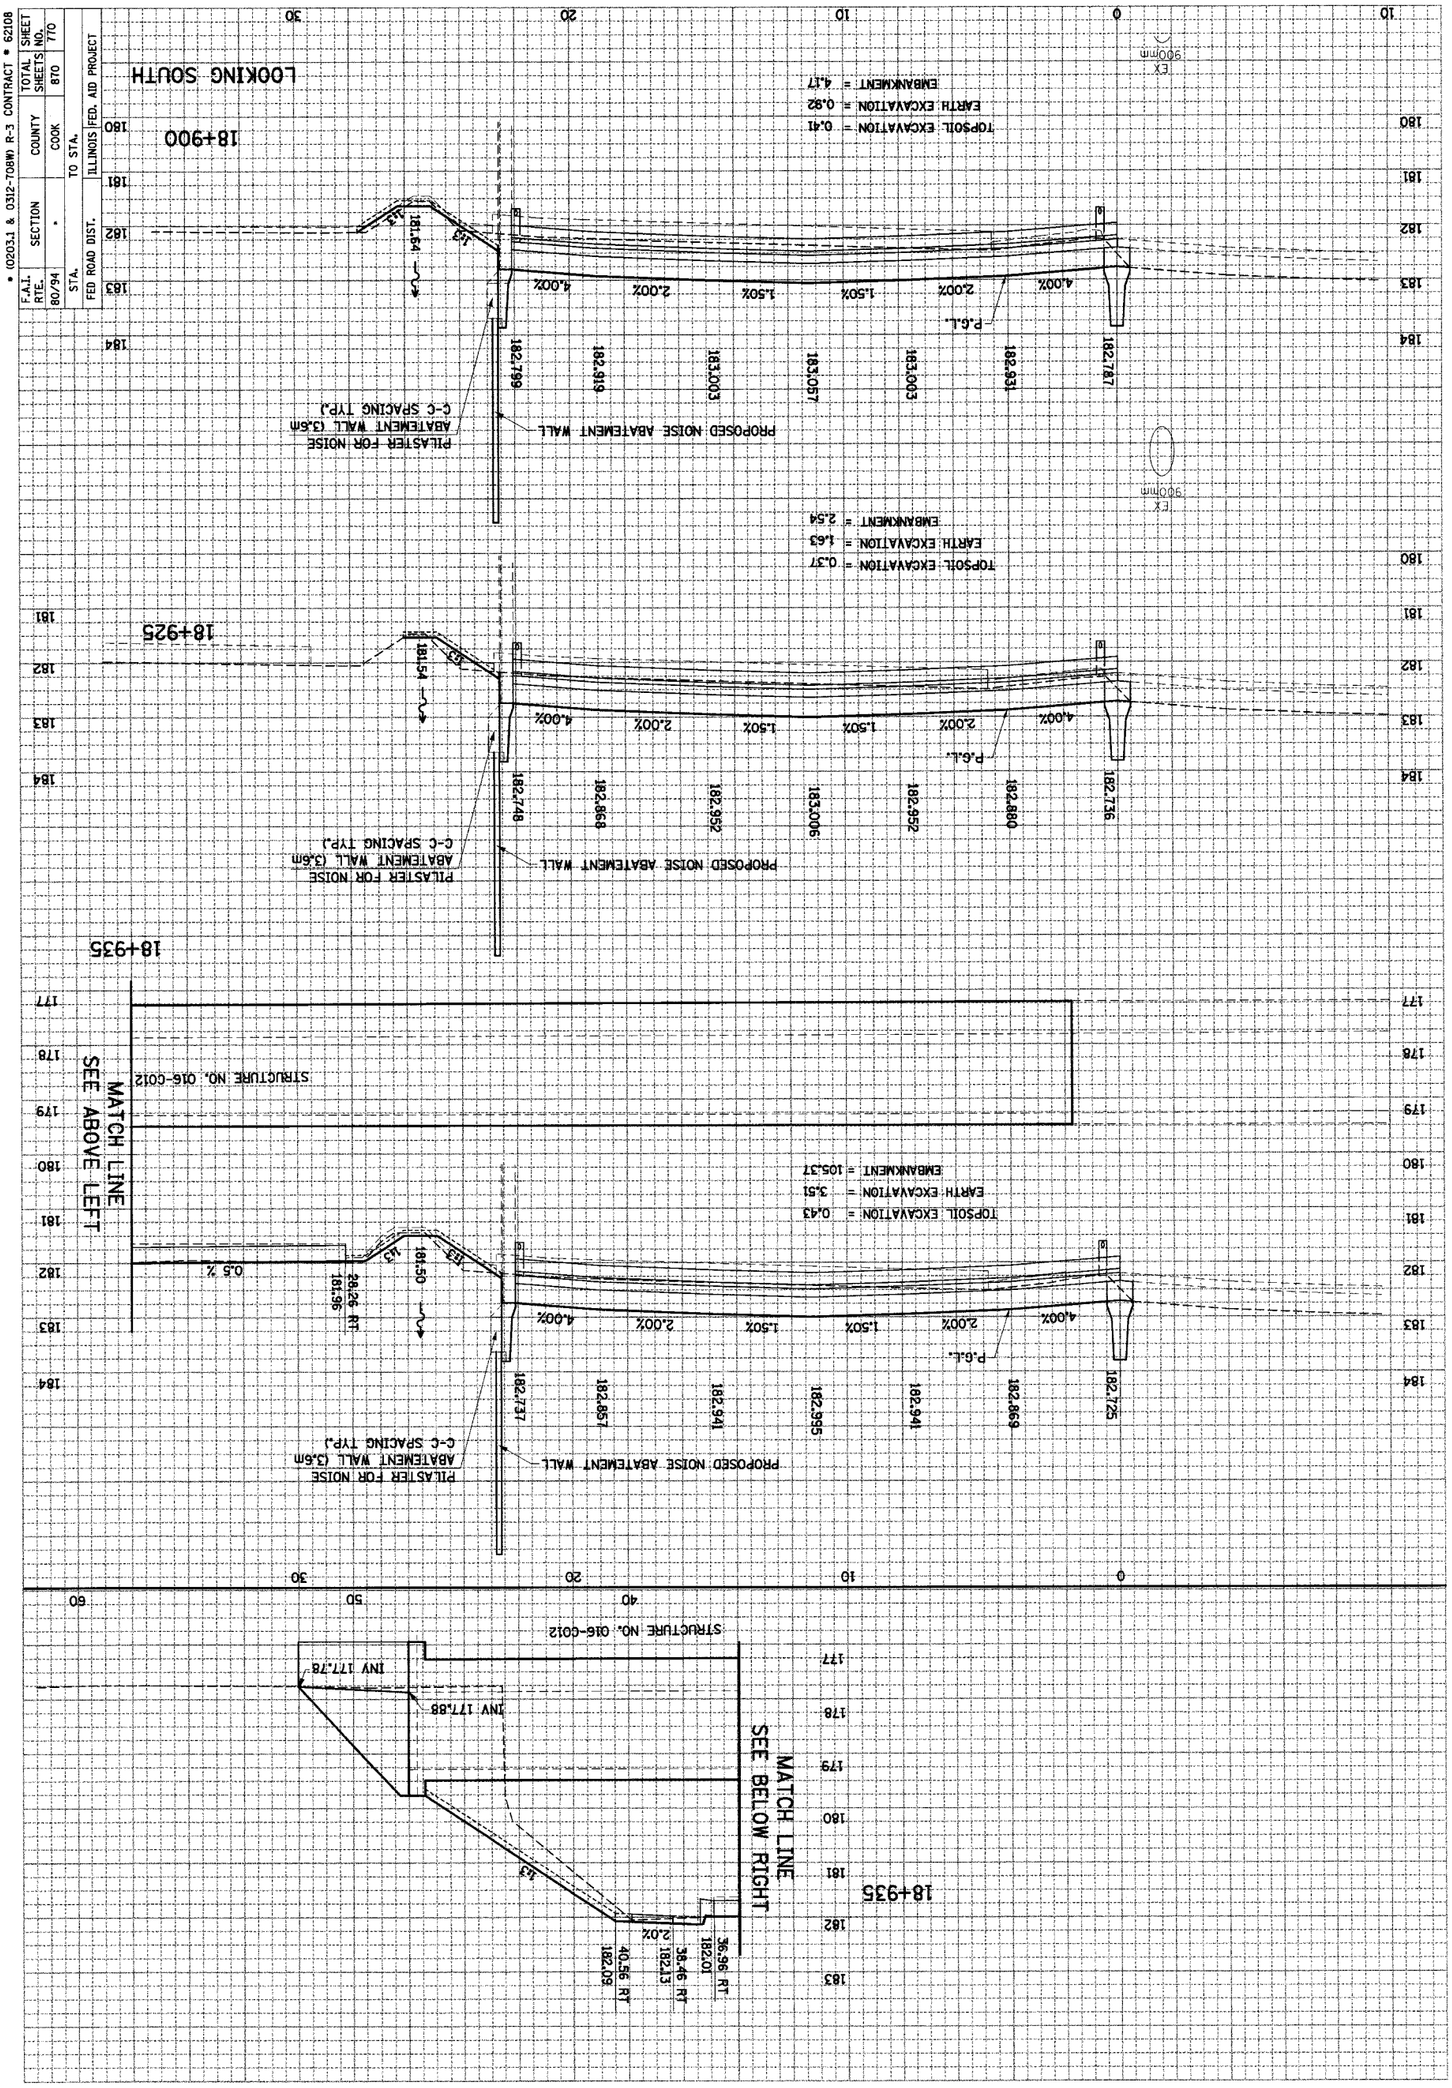

FINAL SURVEY NOTE BOOK	SURVEYED	PLOTTED	TECHNICIAN	AREAS CHECKED	NO.
	BY				DATE

ORIGINAL SURVEY NOTE BOOK	SURVEYED	PLOTTED	TECHNICIAN	AREAS CHECKED	NO.
	BY				DATE

I-94

E:\3456\2\CAD\Plotcode\Contract19.SRS\xsl9001du.dgn
08-JUL-2005 14:46
BJohnson