ALL DIMENSIONS IN METERS EXCEPT PAY ITEMS AND UNLESS NOTED OTHERWISE

F.A.I. RTE.	SECTION	COUNTY	TOTAL SHEETS	SHEET NO.
80/94	2626.2-R-2	COOK/LAKE	1207	26
STA.		TO STA.		
FED. ROAD DIST. NO.		ILLINOIS	FED. AID PROJECT	

CONTRACT NO. 62114 INDOT DES. NO. 0100987

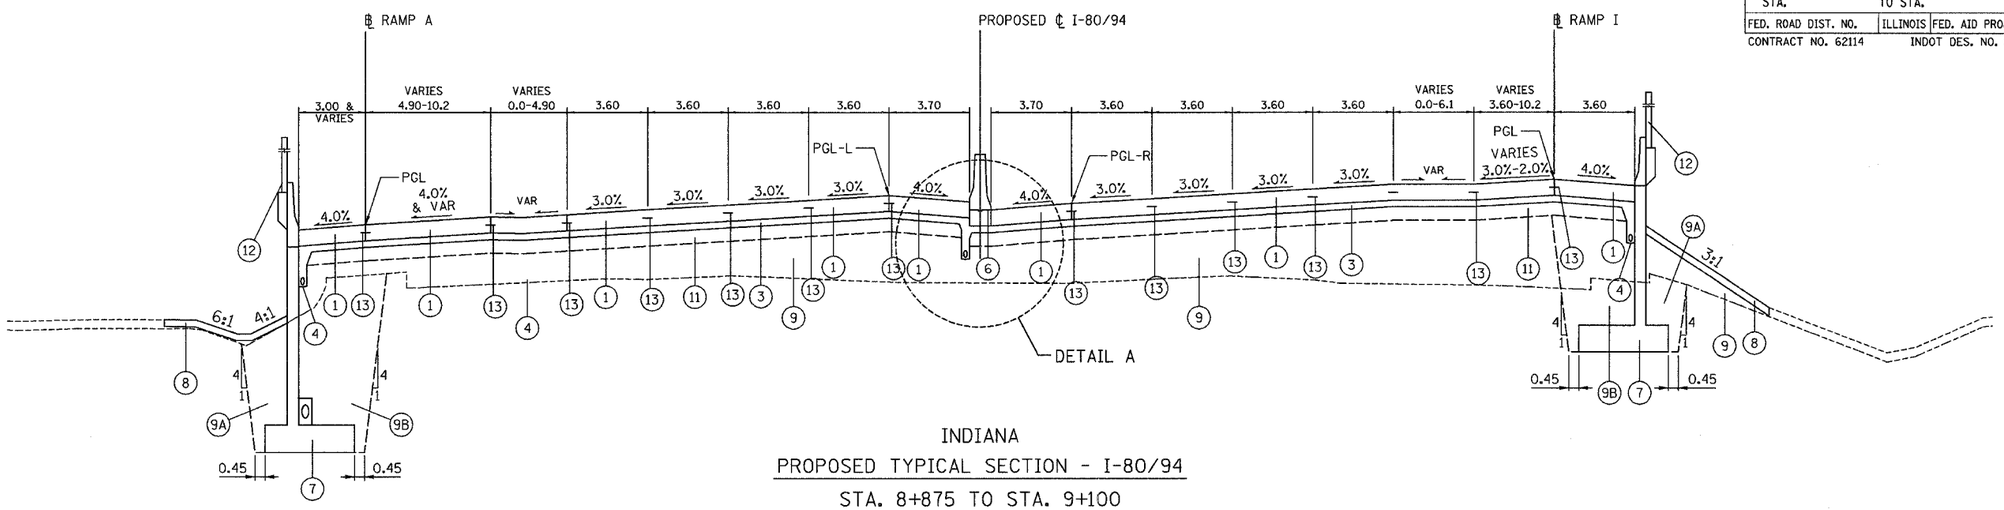

INDIANA

PROPOSED TYPICAL SECTION - I-80/94

STA. 8+875 TO STA. 9+100

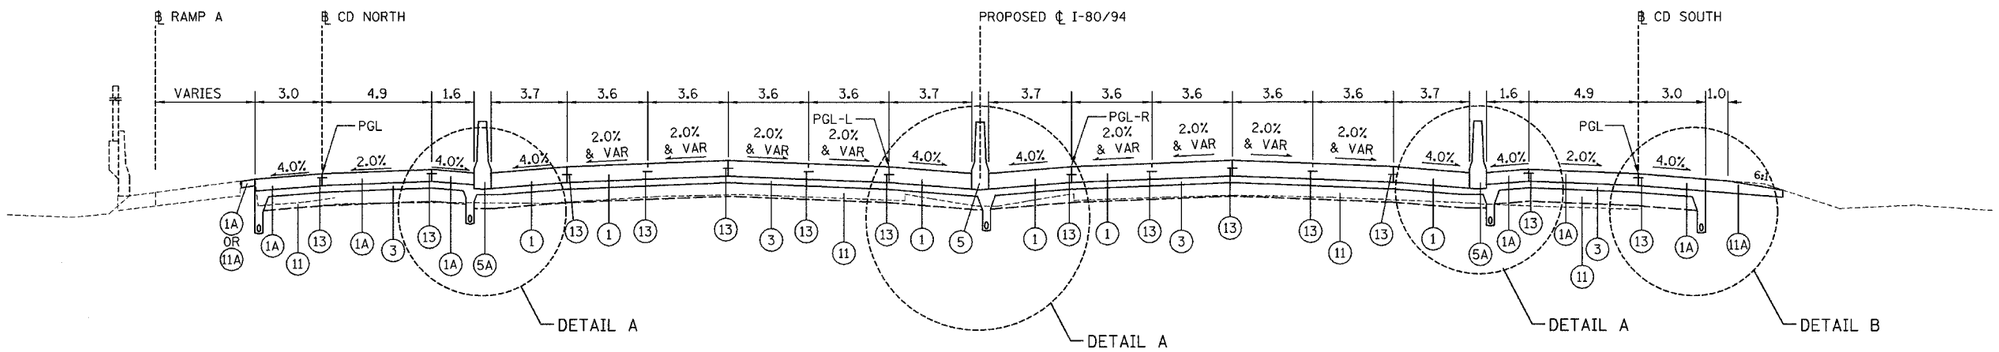

BARRIER WALL
STA 9+102 TO STA 9+912

INDIANA

PROPOSED TYPICAL SECTION - I-80/94

STA. 9+100 TO STA. 9+395.341 WB
STA. 9+100 TO STA. 9+375.000 EB

BARRIER WALL
STA 9+193 TO STA 9+444

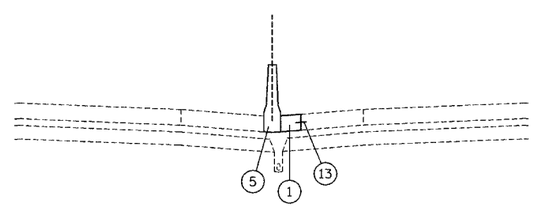

INDIANA DETAIL

STA. 9+382 TO STA. 9+650

NOTE:

FOR PROPOSED LEGEND (INDIANA) SEE PROPOSED TYPICAL SECTION LEGENDS AND TABLES.

REVISIONS	
NAME	DATE

ILLINOIS DEPARTMENT OF TRANSPORTATION
I-80/94/US 6
KINGERY-BORMAN EXPRESSWAY
BURNHAM ROAD TO US 41
PROPOSED TYPICAL SECTION
STA. 8+875 TO STA. 9+395
I-80/94/US 6

SCALE NTS DRAWN BY ACE/CAD
DATE 07/05 CHECKED BY TAE

AMERICAN CONSULTING ENGINEERS