ALL DIMENSIONS IN METERS EXCEPT PAY ITEMS AND UNLESS NOTED OTHERWISE

F.A.I. RTE.	SECTION	COUNTY	TOTAL SHEETS	SHEET NO.
80/94	2626.2-R-2	COOK/LAKE	1207	205
STA.		TO STA.		
FED. ROAD DIST. NO.		ILLINOIS	FED. AID PROJECT	
CONTRACT NO. 62114		INDOT DES. NO. 0100987		

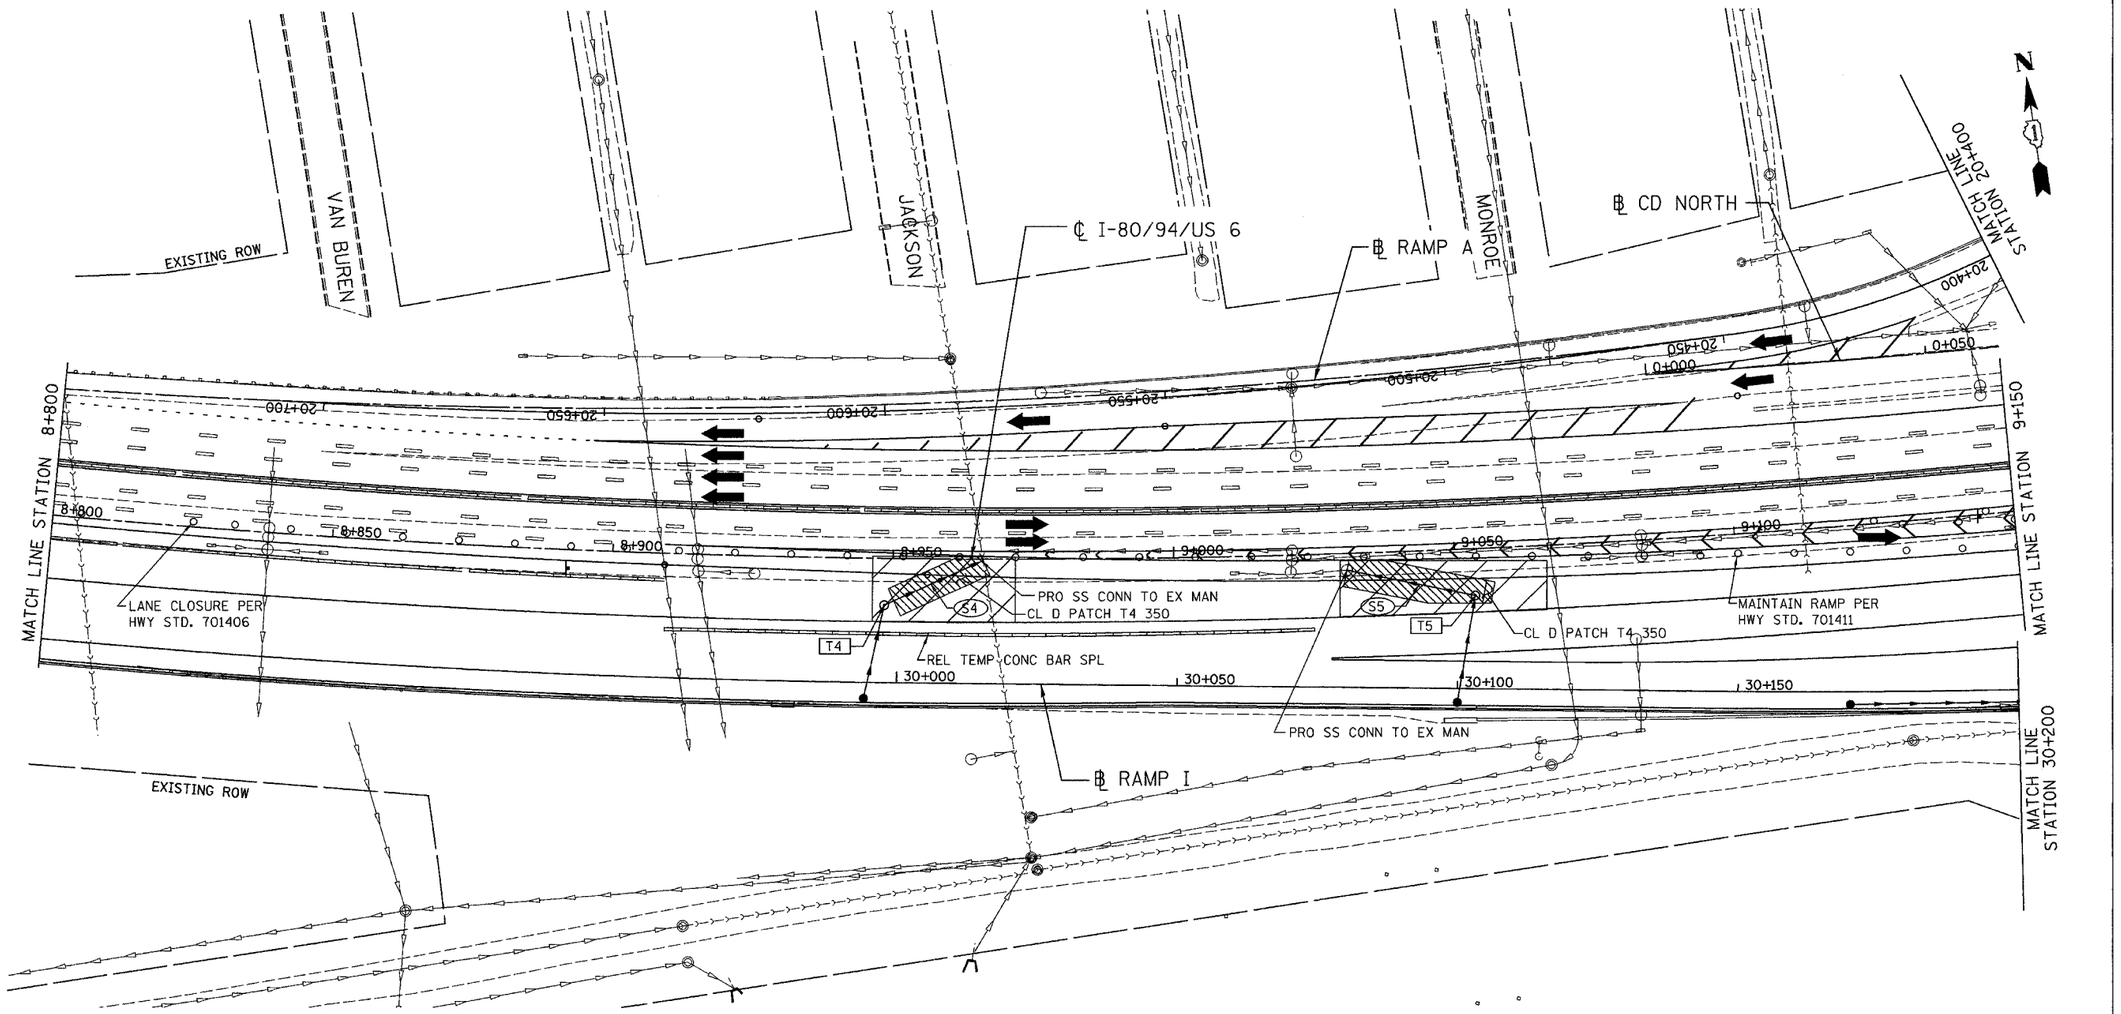

ID	PAY ITEM	STA	OFF	ELEV	N INV	S INV	E INV	W INV
T4	MAN A 1.2D T1F CL	8+948.47	8.33	182.908		182.510	182.000	
T5	MAN A 1.2D T1F CL	9+053.43	8.33	182.398		181.111		181.100

ID	PAY ITEM	L	SLOPE	TBF
S4	SS 1 RCP CL 4 300	19.00	0.53	7.6
S5	SS 1 RCP CL 4 300	22.10	0.45	14.1

NOTE:
STORM SEWER CONNECTION ON THIS SHEET WILL BE MADE UNDER RESTRICTED NIGHT TIME LANE CLOSURES.

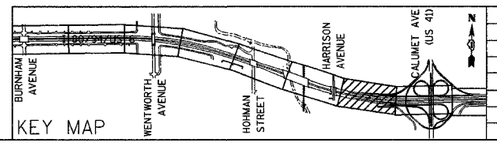

KEY MAP

REVISIONS	
NAME	DATE

ILLINOIS DEPARTMENT OF TRANSPORTATION
I-80/94/US 6
KINGERY-BORMAN EXPRESSWAY
BURNHAM ROAD TO US 41
MAINTENANCE OF TRAFFIC
PRE-STAGE 2
STA. 8+800 TO STA. 9+150
SCALE 1:500 DRAWN BY ACE/CAD
DATE 07/05 CHECKED BY TAE
AMERICAN CONSULTING ENGINEERS

\Sheets\st0101f4a.rds 09/14/2005 10:51:10 AM