ALL DIMENSIONS IN METERS EXCEPT PAY ITEMS AND UNLESS NOTED OTHERWISE.

F.A.I. RTE.	SECTION	COUNTY	TOTAL SHEETS	SHEET NO.
80/94	2626.2-R-2	COOK	1207	476
STA.		TO STA.		
FED. ROAD DIST. NO.		ILLINOIS	FED. AID PROJECT	

CONTRACT #62114 INDOT DES. NO. 0100987

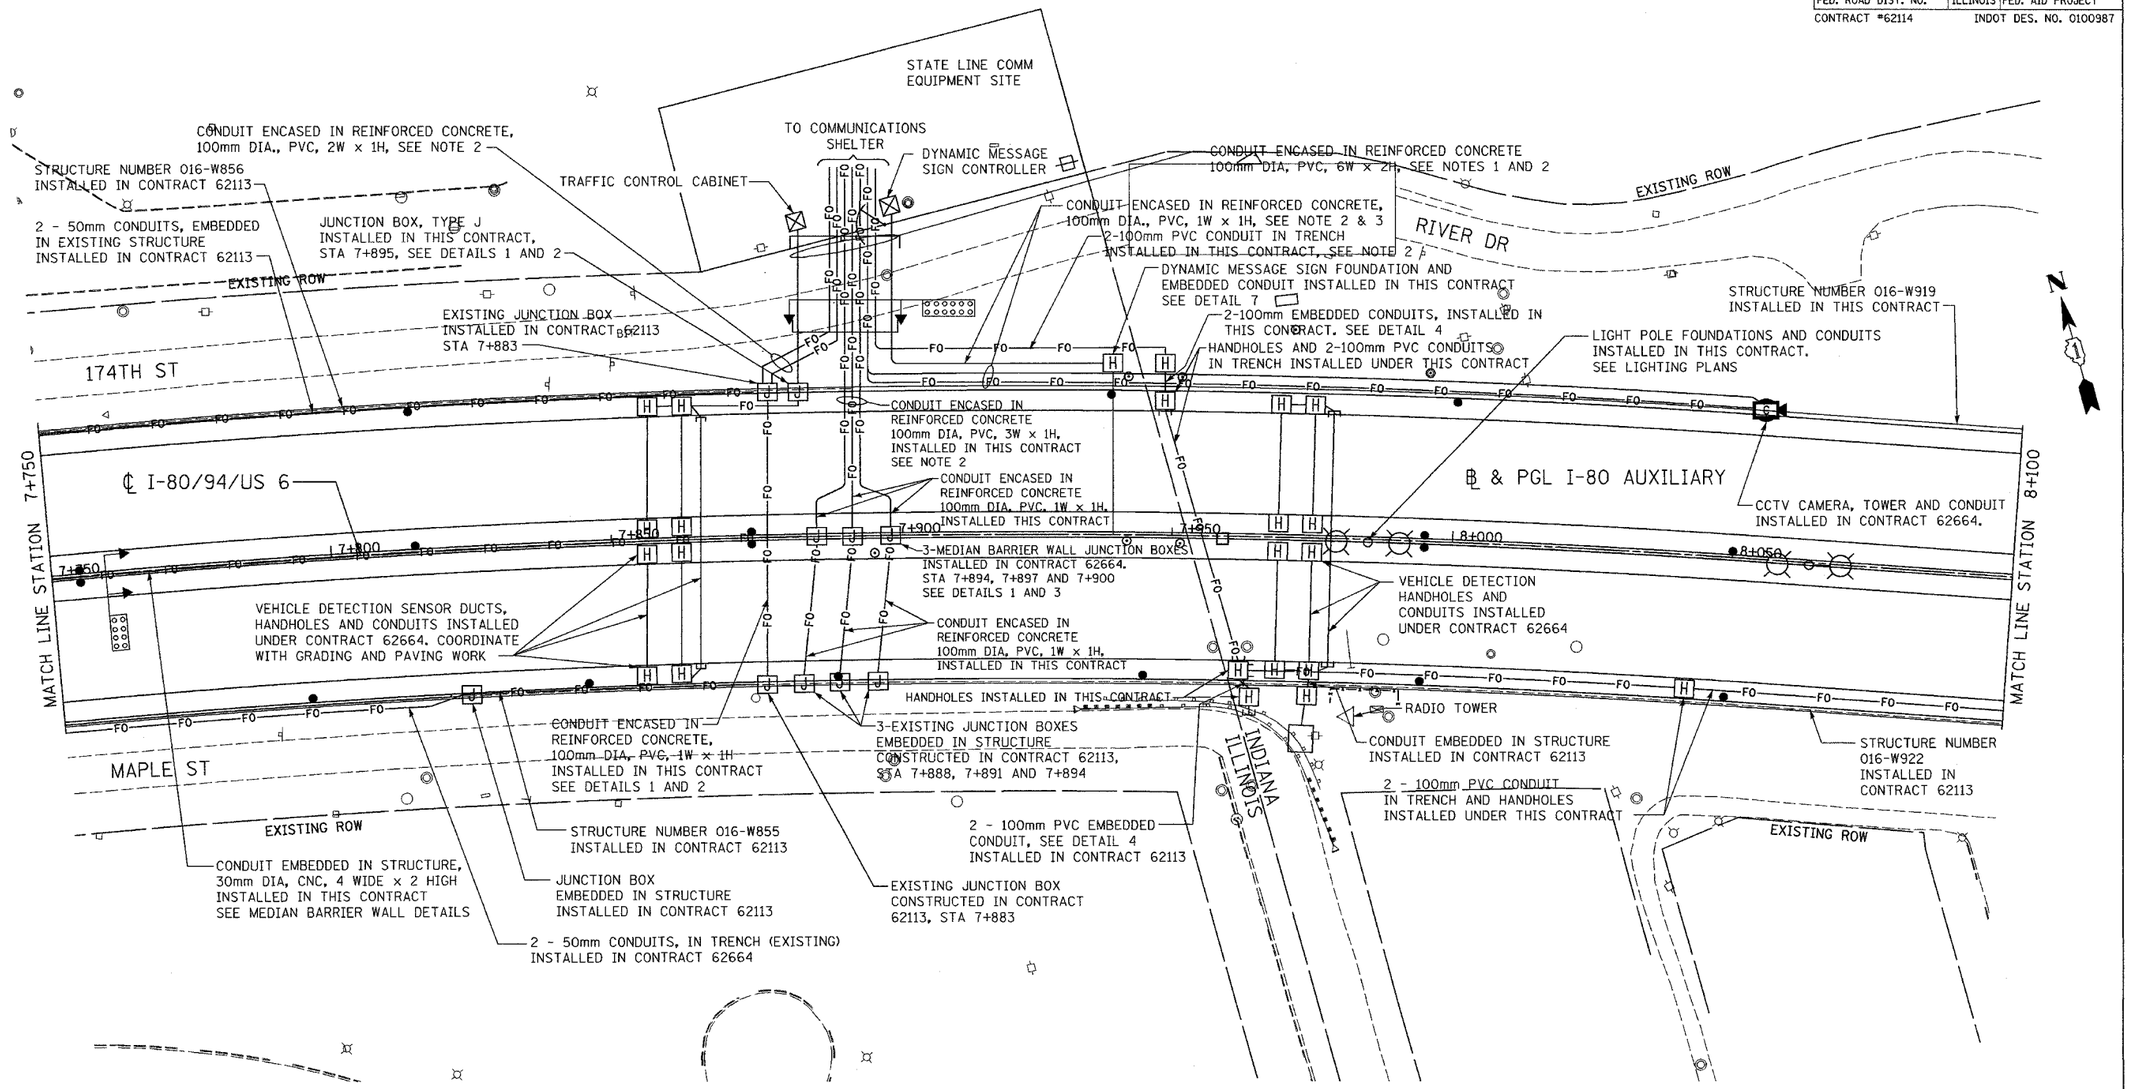

NOTES:

1. COORDINATE CONSTRUCTION OF 6W x 2H DUCT BANK UNDER 174TH STREET WITH ROAD CLOSURE AND PATCHING FURTHER EAST TO MINIMIZE IMPACT TO LOCAL TRAFFIC.
2. FIELD VERIFY DEPTH OF TWO STORM SEWERS NORTH OF 174TH STREET. INSTALL 6W x 2H DUCT BANK TO PROVIDE 75mm (3") CLEARANCE OVER SEWERS. COORDINATE DEPTH OF DUCT BANKS THAT CONNECT TO THE 6W x 2H DUCT BANK TO MATCH.
3. INSTALLED IN CONTRACT 62664.

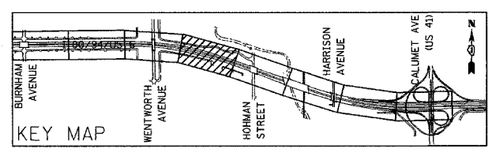

Burns & McDonnell
SINCE 1898

SHEET 4 OF 16

REVISIONS	
NAME	DATE

ILLINOIS DEPARTMENT OF TRANSPORTATION
I-80/94/US 6
KINGERY-BORMAN EXPRESSWAY
BURNHAM ROAD TO US 41
ELECTRICAL INSTALLATION PLAN

STA. 7+750 TO STA. 8+100

SCALE 1:500 DRAWN BY JRH
DATE 07/05 CHECKED BY DEM