F.A.I. RTE.	SECTION	COUNTY	TOTAL SHEETS	SHEET NO.
80/94	2626.2-R-2	COOK	1207	507
STA.		TO STA.		
FED. ROAD DIST. NO.		ILLINOIS	FED. AID PROJECT	

CONTRACT NO. 62114

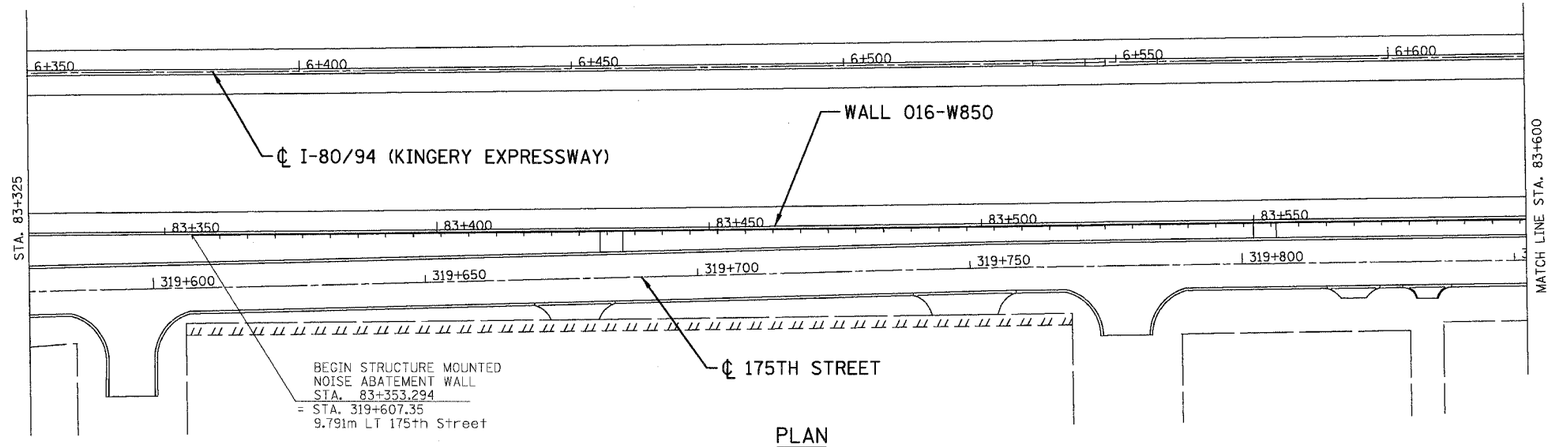

PLAN

N

LEGEND:

NOISE ABATEMENT WALL

NOTE:
FOR WALL STATIONING, REFER TO GENERAL PLAN AND ELEVATION OF RESPECTIVE STRUCTURE.

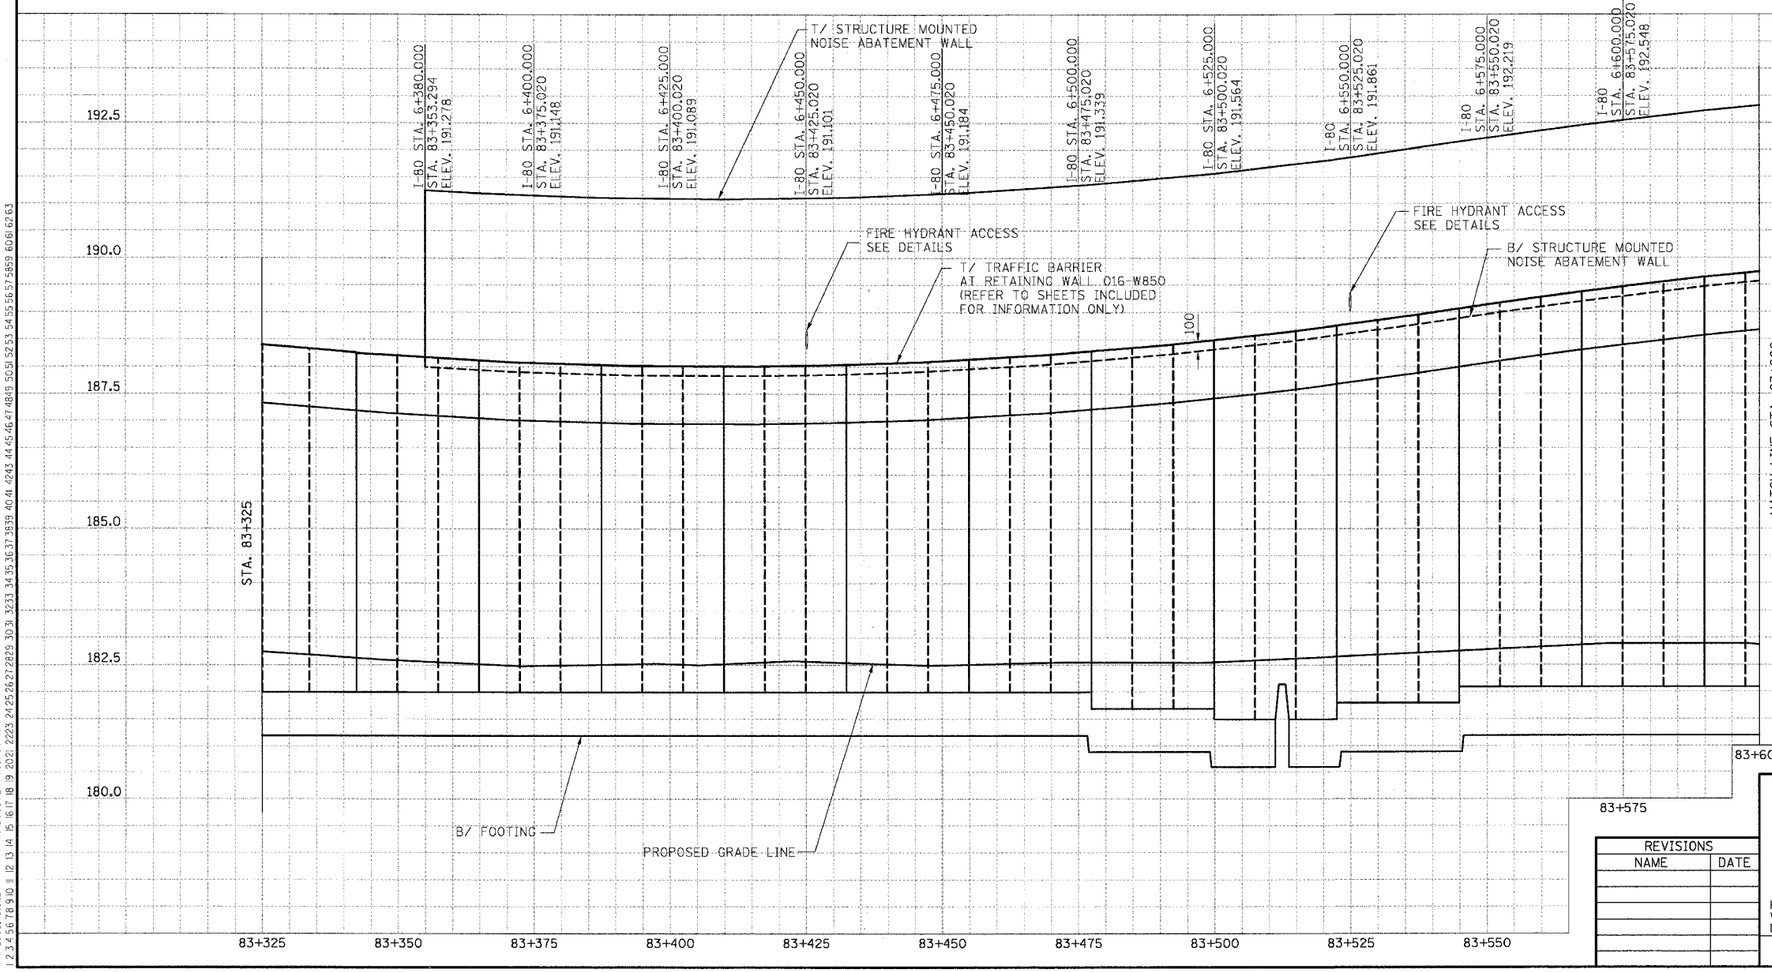

REVISIONS	
NAME	DATE

ILLINOIS DEPARTMENT OF TRANSPORTATION
F.A.I. ROUTE 80/94 (KINGERY EXPRESSWAY)
EB & WB INSIDE LANES (MAINLINE) CONSTRUCTION
COOK COUNTY

NOISE ABATEMENT WALL PLAN AND PROFILE STA. 83+353.294 TO STA. 83+600

HORIZ SCALE: 1:500
VERT SCALE:
DATE: 7/18/2005
DRAWN BY: MK
CHECKED BY: MJK

TENG
TENG & ASSOCIATES, INC.
ENGINEERS/ARCHITECTS/PLANNERS
CHICAGO, ILLINOIS

PRE-FINAL SURVEY		BY	DATE
NOTE BOOK	SURVEYED		
	PLOTTED		
	TEMPLATE		
	AREAS		
NO.	AREAS CHECKED		

ORIGINAL SURVEY		BY	DATE
NOTE BOOK	SURVEYED		
	PLOTTED		
	TEMPLATE		
	AREAS		
NO.	AREAS CHECKED		

..\PR99001ZA.DGN, ..\HR99R012A.DGN, ..\HR990022A.DGN, ..\PF180012A.DGN, ..\PF180022A.DGN, ..\AB990012A.DGN, ..\RR130022A.DGN, ..\PF180072A.DGN BAJZEKKJ
7-11-2005, 13:31:27 T:\DOCUMENT\93175D\CIVIL\DGN\PF180032A.DGN
1 2 