F.A.I. RTE.	SECTION	COUNTY	TOTAL SHEETS	SHEET NO.
80/94	2626.2-R-2	COOK	1207	510
STA.		TO STA.		
FED. ROAD DIST. NO.		ILLINOIS	FED. AID PROJECT	

CONTRACT NO. 62114

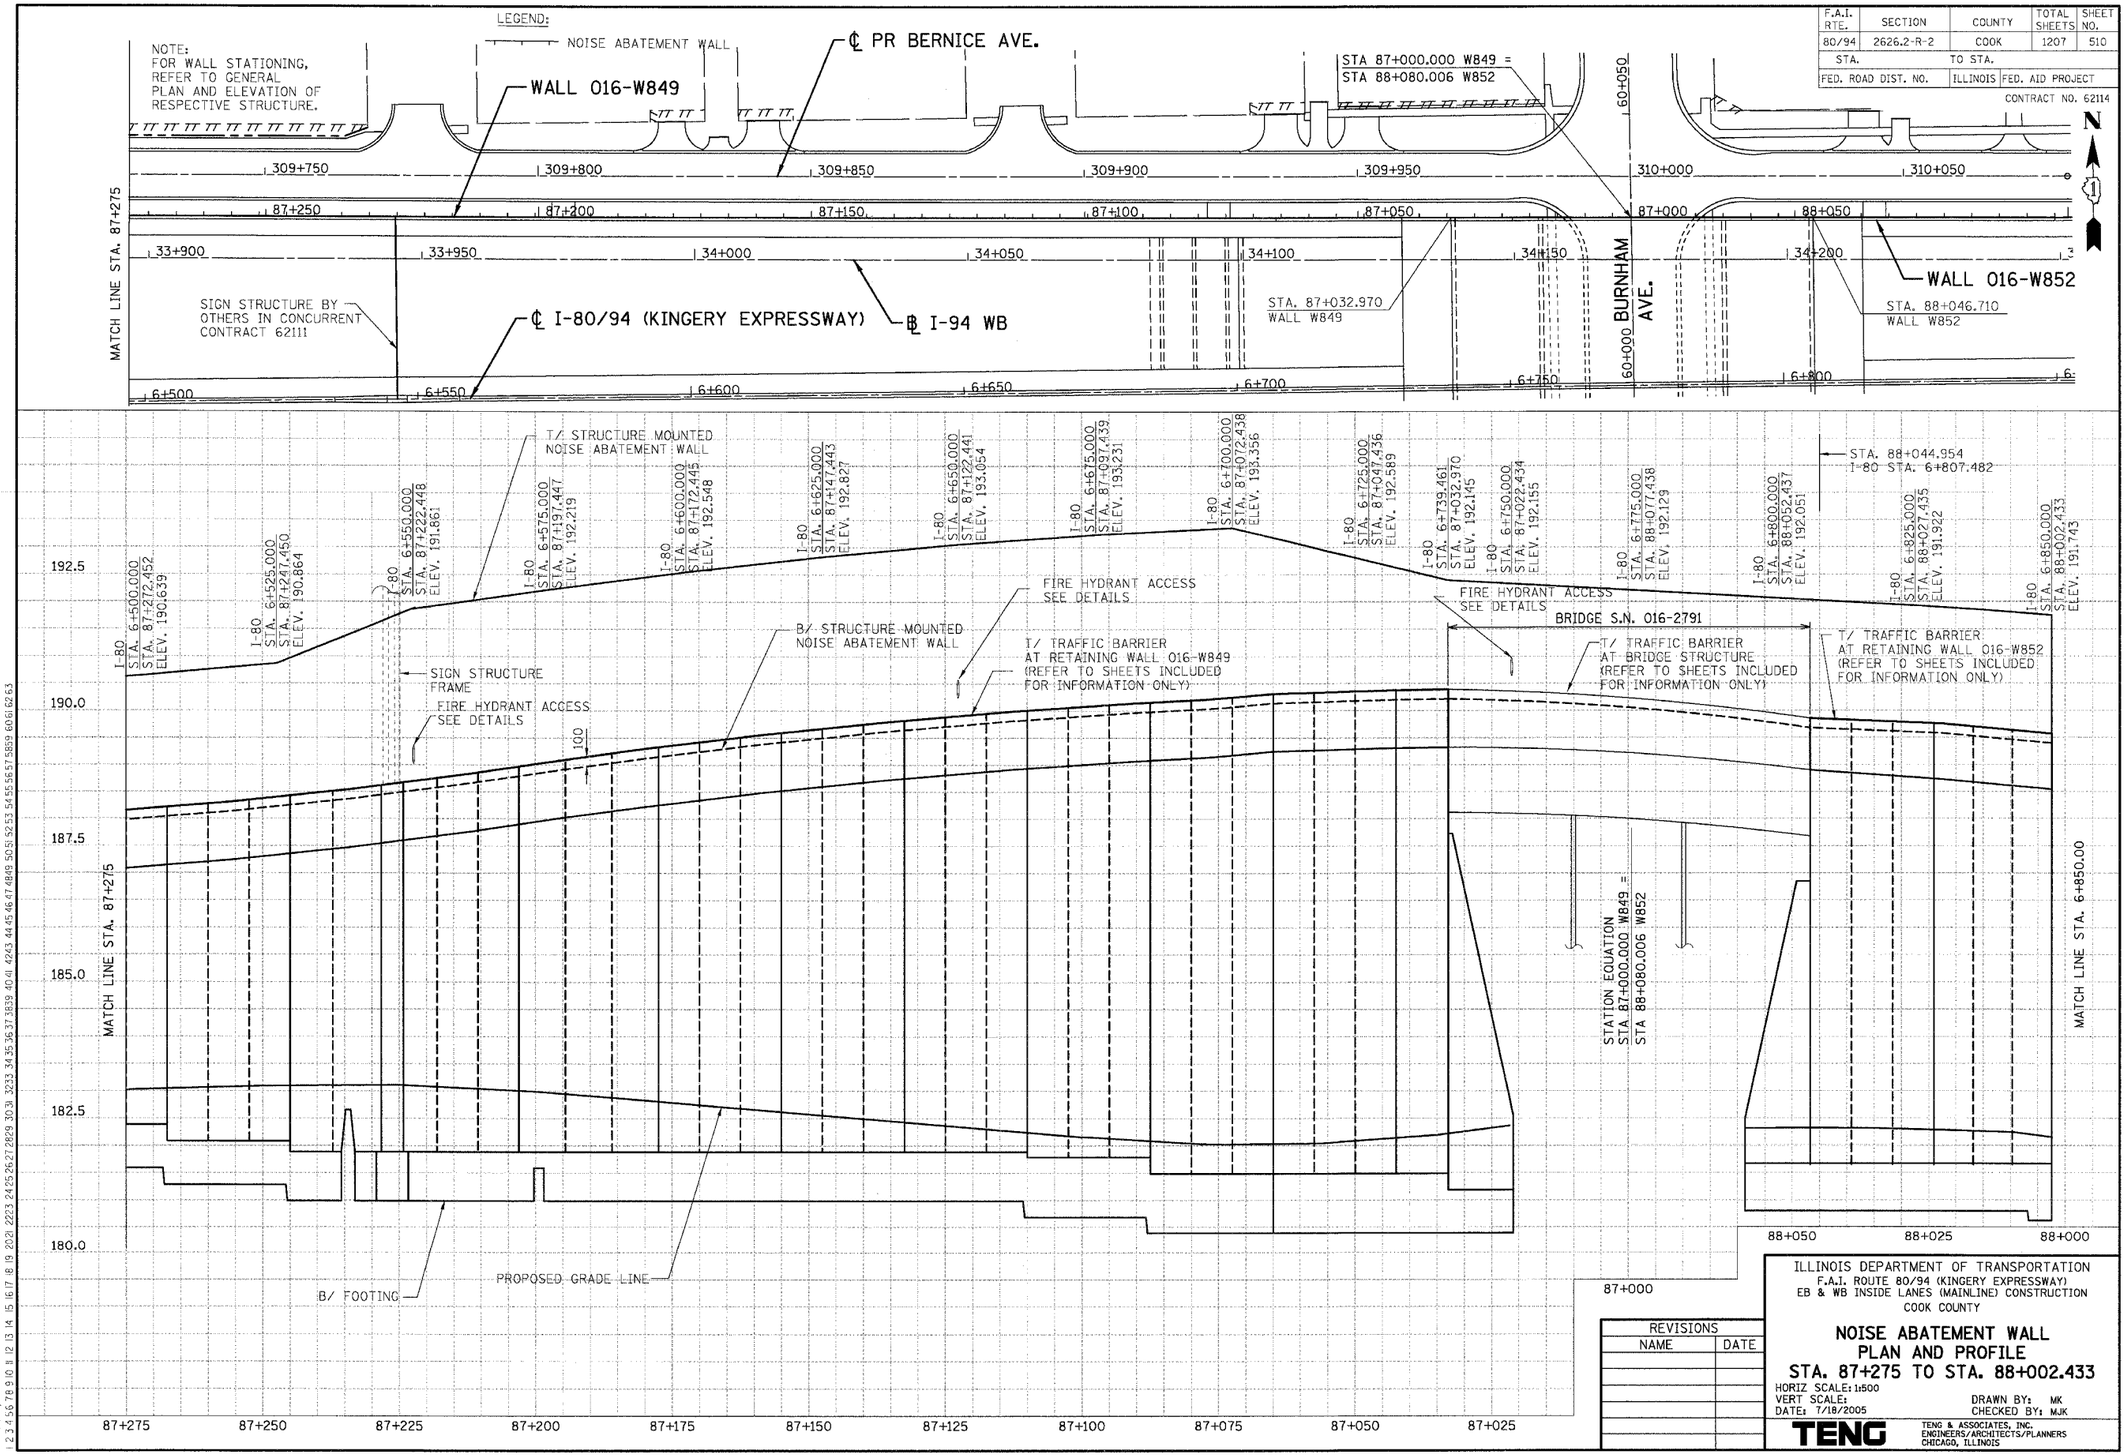

REVISIONS	
NAME	DATE

ILLINOIS DEPARTMENT OF TRANSPORTATION
F.A.I. ROUTE 80/94 (KINGERY EXPRESSWAY)
EB & WB INSIDE LANES (MAINLINE) CONSTRUCTION
COOK COUNTY

NOISE ABATEMENT WALL
PLAN AND PROFILE
STA. 87+275 TO STA. 88+002.433

HORIZ SCALE: 1:500
VERT SCALE:
DATE: 7/18/2005
DRAWN BY: MK
CHECKED BY: MJK

TENG
TENG & ASSOCIATES, INC.
ENGINEERS/ARCHITECTS/PLANNERS
CHICAGO, ILLINOIS

PRE-FINAL SURVEY		BY	DATE
NOTE BOOK	SURVEYED		
	PLOTTED		
	TEMPLATE		
	AREAS		
NO.	AREAS CHECKED		

ORIGINAL SURVEY		BY	DATE
NOTE BOOK	SURVEYED		
	PLOTTED		
	TEMPLATE		
	AREAS		
NO.	AREAS CHECKED		

..\PR99002A.DGN, ..\HR99R002A.DGN, ..\HR99002A.DGN, ..\PF180052A.DGN, ..\AB99002A.DGN, ..\RR130022A.DGN, ..\PF180042A.DGN, ..\SR99002A.DGN
7-18-2005, 13:31:36 T:\DOCUMENT\193750\CIVIL\DGN\PF180062A.DGN BAJZEKKJ
1 2 