ROUTE NO.	SECTION	COUNTY	TOTAL SHEETS	SHEET NO.
F.A.I. 80/94	2001 - 167R	COOK	1207	789
	ILLINOIS	FED. AID PROJECT-	C-16-511-85	

SHEET NO. S-7
14 SHEETS

CONTRACT No. 62114

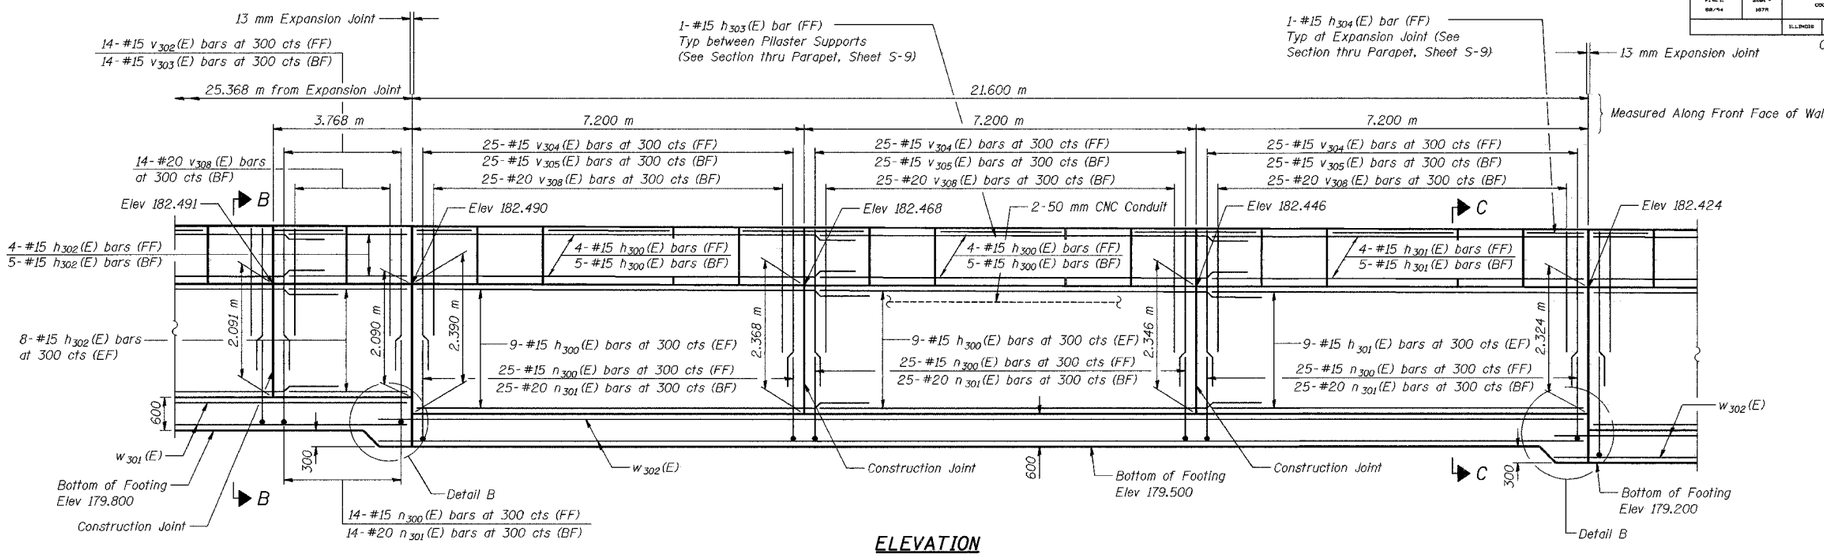

ELEVATION

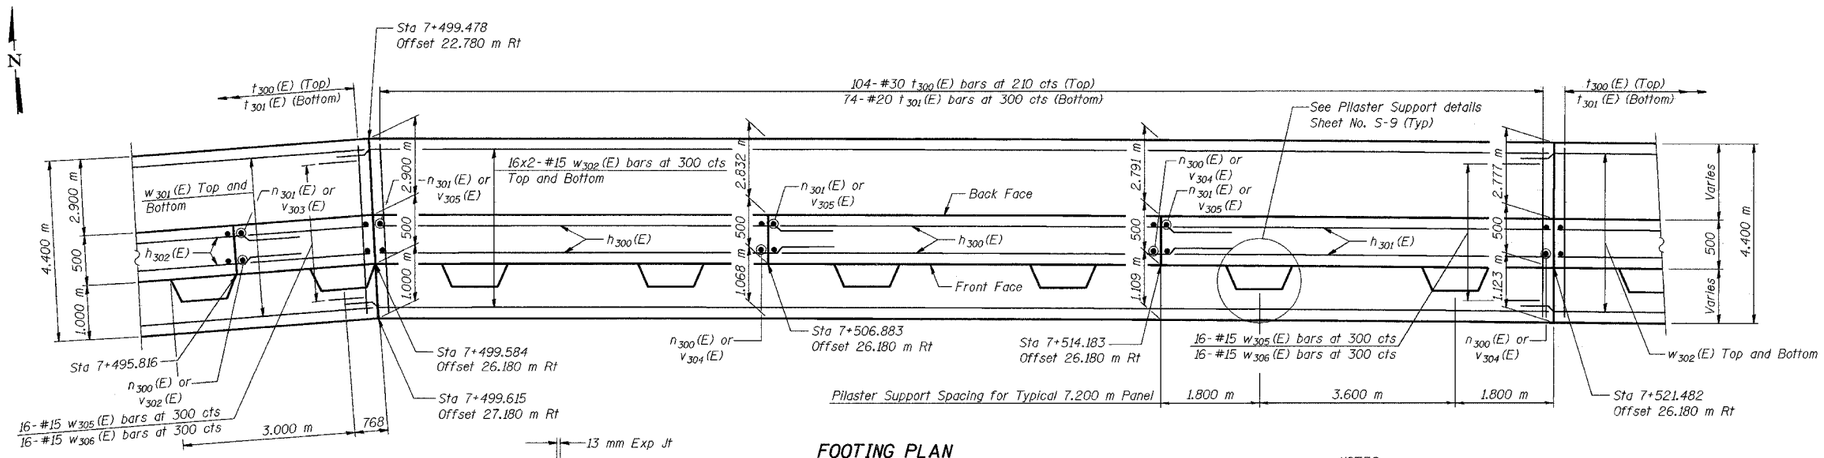

FOOTING PLAN

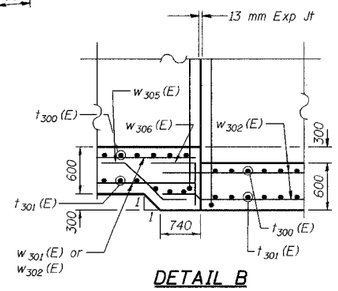

DETAIL B

DESIGNED	KFA
CHECKED	MJW
DRAWN	MJW
CHECKED	GSP

MINIMUM BAR LAPS

#15 bars = 640
#20 bars = 790

LEGEND

BF = Back Face
FF = Front Face
EF = Each Face

NOTES:

See Sheet S-9 for Section B-B, Section C-C, Expansion Joint Detail, and Bill of Material.

See Sheet S-10 for Rustication details.

Stations are referenced to ℄ I-80/94.

Reinforcement bars designated (E) shall be epoxy coated.

All dimensions are in millimeters (mm) except as noted.

See Electrical Drawings for Junction Box and Conduit Details.

Bars indicated thus 20 x 3-#15 etc. indicates 20 lines of bars with 3 lengths per line.

ILLINOIS DEPARTMENT OF TRANSPORTATION
F.A.I. ROUTE 80/94 AND U.S. ROUTE 6
LOCAL ROAD RECONSTRUCTION

PLAN AND ELEVATION (5 OF 6)
SECTION 2001-167R
COOK COUNTY
STATION 7+386.260 to STATION 7+543.382
STRUCTURE NO. 016-W853

DATE 07/05

AMERICAN CONSULTING ENGINEERS

FOR INFORMATION ONLY