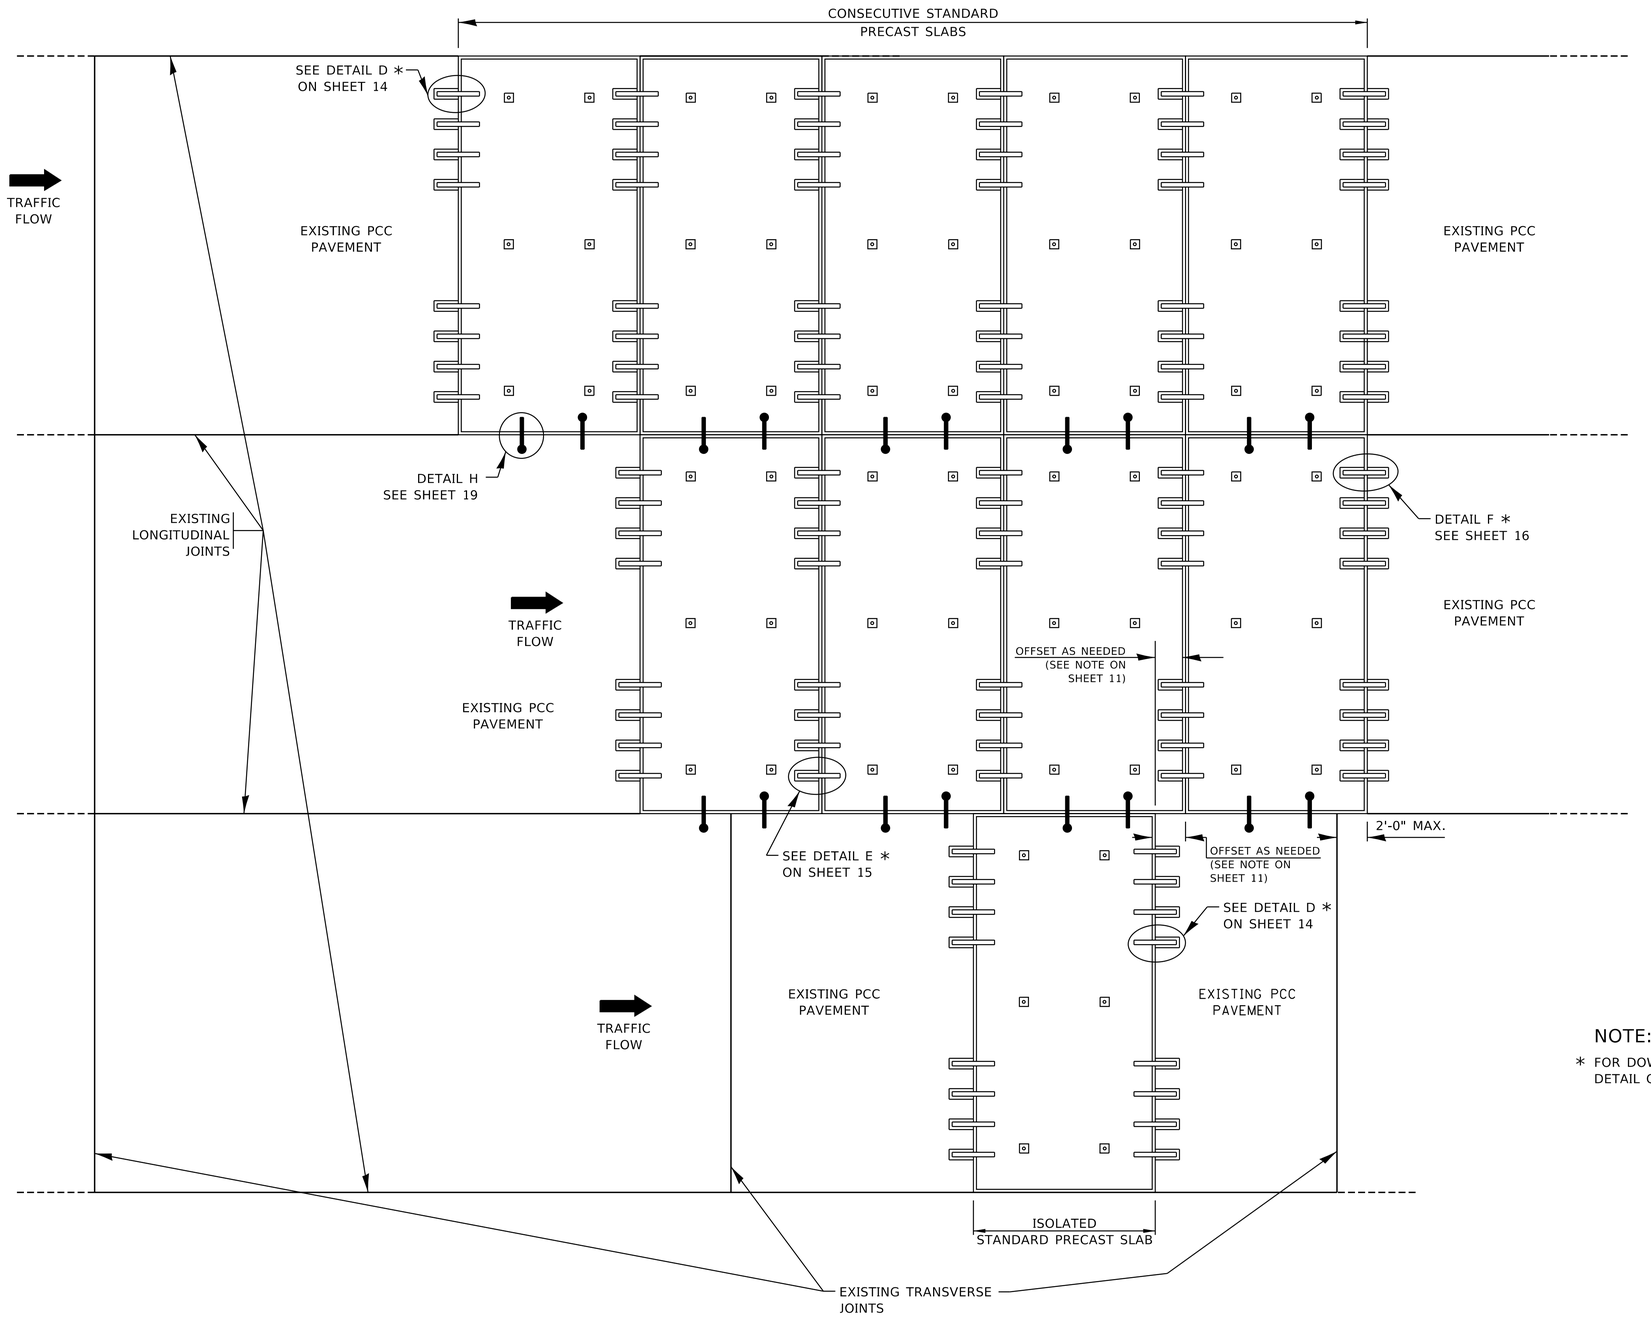

NOTE:

* FOR DOWEL BARS FULLY RETROFITTED IN THE FIELD, REFER TO DETAIL C ON SHEET 13.

INSTALLATION OF CONSECUTIVE STANDARD PRECAST SLABS

USER NAME = footemj	DESIGNED - O. PATEL	REVISED - D.G. 9-16	STATE OF ILLINOIS DEPARTMENT OF TRANSPORTATION
	DRAWN -	REVISED -	
PLOT SCALE = 50.0000 ' / in.	CHECKED -	REVISED -	
PLOT DATE = 3/27/2019	DATE - 10-25-2013	REVISED -	

PRECAST CONCRETE PAVEMENT SLABS

SCALE: NONE | SHEET 12 OF 19 SHEETS | STA. TO STA.

F.A. RTE.	SECTION	COUNTY	TOTAL SHEETS	SHEET NO.
	BD 57	CONTRACT NO.		
	ILLINOIS	FED. AID PROJECT		

MODEL: Default
FILE NAME: pw:\\planroom.dot.illinois.gov:PWIDOT\Documents\IDOT Offices\District 1\Projects\DistStd22x34\CADData\CADsheets\bd57.dgn

bd57.dgn 3/27/2019 8:29:09 AM User=footemj