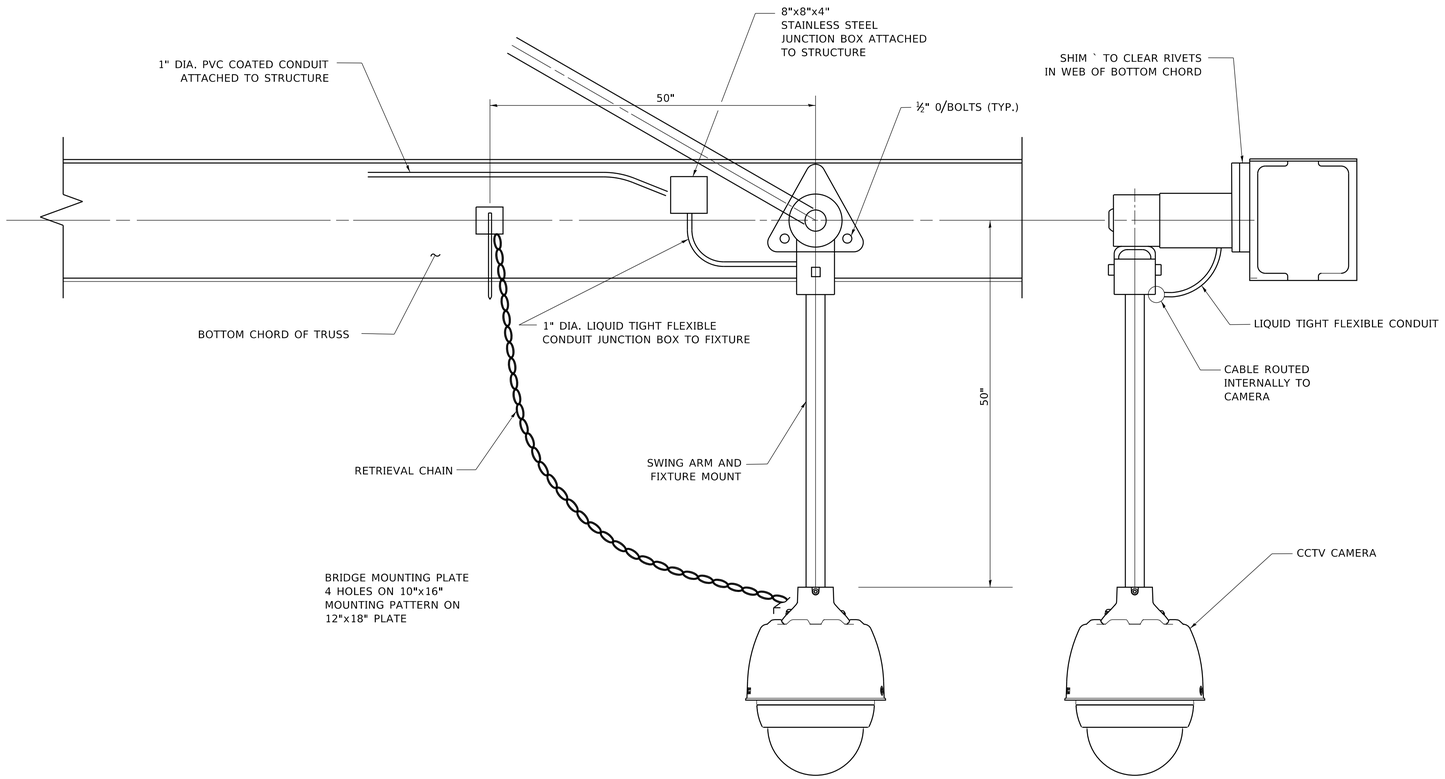

CAMERA MOUNTING DETAIL

N.T.S.

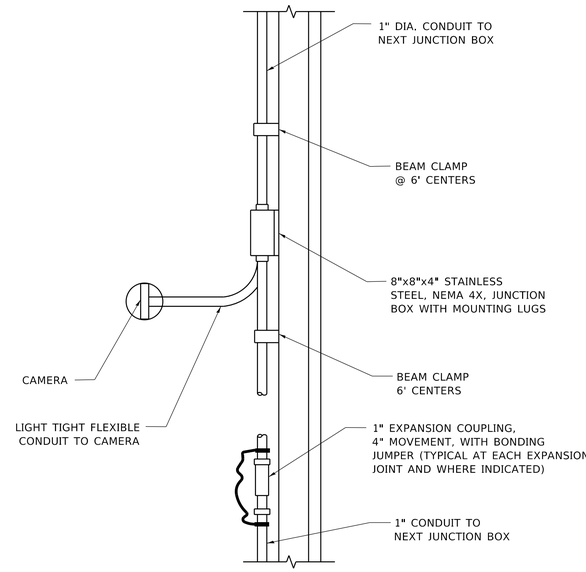

PLAN VIEW
CONDUIT ATTACHED TO STRUCTURE

N.T.S.

BE-1005

USER NAME = footemj	DESIGNED -	REVISED - 04-23-10	**STATE OF ILLINOIS** **DEPARTMENT OF TRANSPORTATION**
	DRAWN -	REVISED -	
PLOT SCALE = 50.0000 ' / in.	CHECKED -	REVISED -	
PLOT DATE = 4/22/2019	DATE -	REVISED -	

BRIDGE MOUNTED
CCTV CAMERA

SCALE: NONE | SHEET 1 OF 1 SHEETS | STA. | TO STA.

F.A. RTE.	SECTION	COUNTY	TOTAL SHEETS	SHEET NO.
	BE-1005	CONTRACT NO.		
	ILLINOIS FED. AID PROJECT			

MODEL: Default
FILE NAME: pw:\\plannroom.dot.illinois.gov:PWIDOTDocuments\IDOT Offices\District 1\Projects\Dist1Std22x34\CADData\CADSheets\be1005.dgn

be1005.dgn 4/22/2019 7:35:06 AM User=footemj