SIGN DETAIL
1:75

EB-GM-87
STA. 820+80

SIGN NUMBER	name	
WIDTH x HGHT.	25'-6" x 5'-6"	
BORDER WIDTH	2"	
CORNER RADIUS	9"	
MOUNTING	Ground	
BACKGROUND	TYPE:	Reflective
	COLOR:	Green
LEGEND/BORDER	TYPE:	Reflective
	COLOR:	White/White

SYMBOL	ROT	X	Y	WID	HT

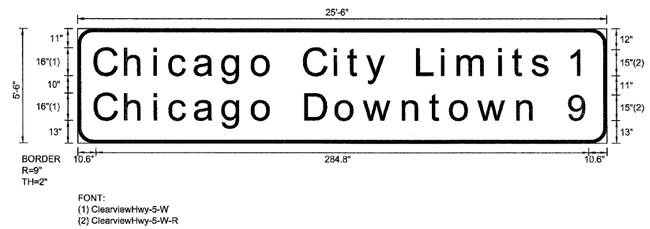

Panel Style: sign_default.ssi
Dimensions are in inches.tenths

Letter locations are panel edge to lower left corner

LETTER POSITIONS (X)																																					LENGTH	SERIES/SIZE
C	h	i	c	a	g	o		C	i	t	y		L	i	m	i	t	s																				ClearviewHwy-5-W
10.6	28.4	45.2	54	68.4	84.7	101.8	114.1	131.8	149.2	157.1	167.8	180.3	197.3	211.3	220.7	244.5	252.4	263.7																			263.3	16/13
1																																						ClearviewHwy-5-W-R
283.8																																					6.8	15
C	h	i	c	a	g	o		D	o	w	n	t	o	w	n																							ClearviewHwy-5-W
10.6	28.4	45.2	54	68.4	84.7	101.8	114.1	132.4	150.2	166.2	188.9	204.4	216.4	232.4	255.2																						255.6	16/13
9																																						ClearviewHwy-5-W-R
284.6																																					10.9	15

FILE NAME =	DESIGNED - SEW	REVISED -
$FILEL$	DRAWN - SEW	REVISED -
USER NAME = $USER$	CHECKED - FML	REVISED -
PLOT DATE = $DATE$	DATE - 12/2009	REVISED -

LIN ENGINEERING, LTD.
Consulting Engineers
Chatham, Illinois Westmont, Illinois

STATE OF ILLINOIS
DEPARTMENT OF TRANSPORTATION

SIGNING DETAILS

SCALE: N.T.S. | SHEET NO. 31 OF 77 SHEETS | STA. TO STA.

F.A.I. RTE.	SECTION	COUNTY	TOTAL SHEETS	SHEET NO.
290	(3031.1, ETC., 3838)RS-5	COOK	413	359
		CONTRACT NO. 60G52		
FED. ROAD DIST. NO.	ILLINOIS	FED. AID PROJECT		