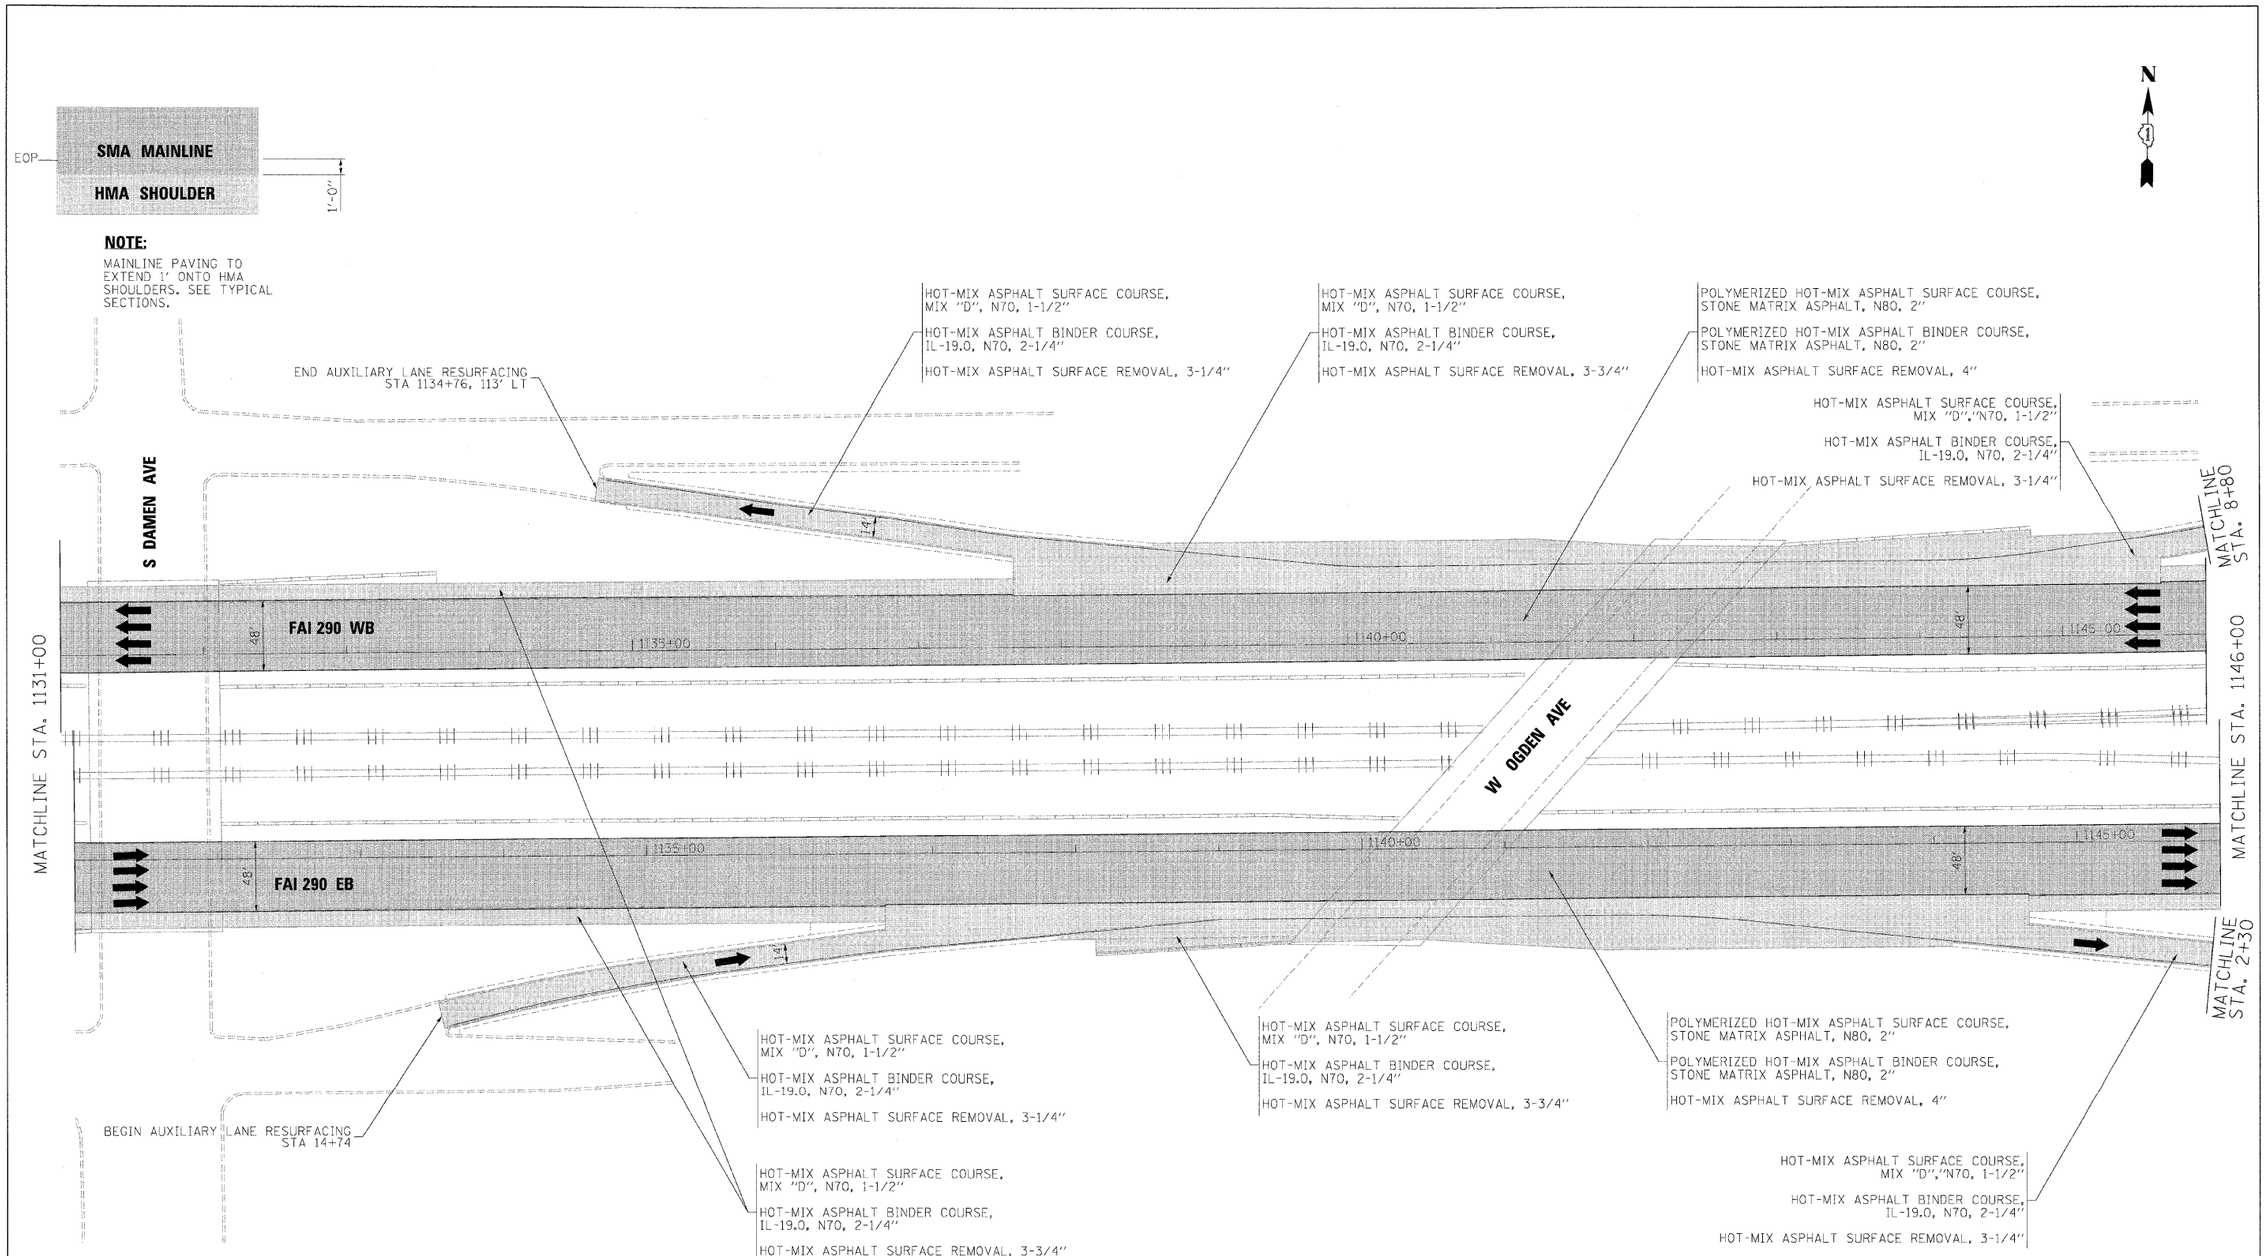

FILE NAME =	DESIGNED - CAC	REVISED -
...\plan_ABC_03_290_plan_19.cgn	DRAWN - DMS	REVISED -
USER NAME = jmejewski	CHECKED - CAR	REVISED -
PLOT DATE = 11/13/2009	DATE - 10/16/09	REVISED -

benesch

STATE OF ILLINOIS
DEPARTMENT OF TRANSPORTATION

ROADWAY PLAN
STA 1131+00 TO STA 1146+00

SCALE: 1"=50' | SHEET NO. 19 OF 24 SHEETS | STA. | TO STA.

F.A.I. RTE.	SECTION	COUNTY	TOTAL SHEETS	SHEET NO.
290	(2828B,D, ETC., 303)JRS-6	COOK	185	67
		CONTRACT NO. 60G53		
FED. ROAD DIST. NO.	ILLINOIS	FED. AID PROJECT		