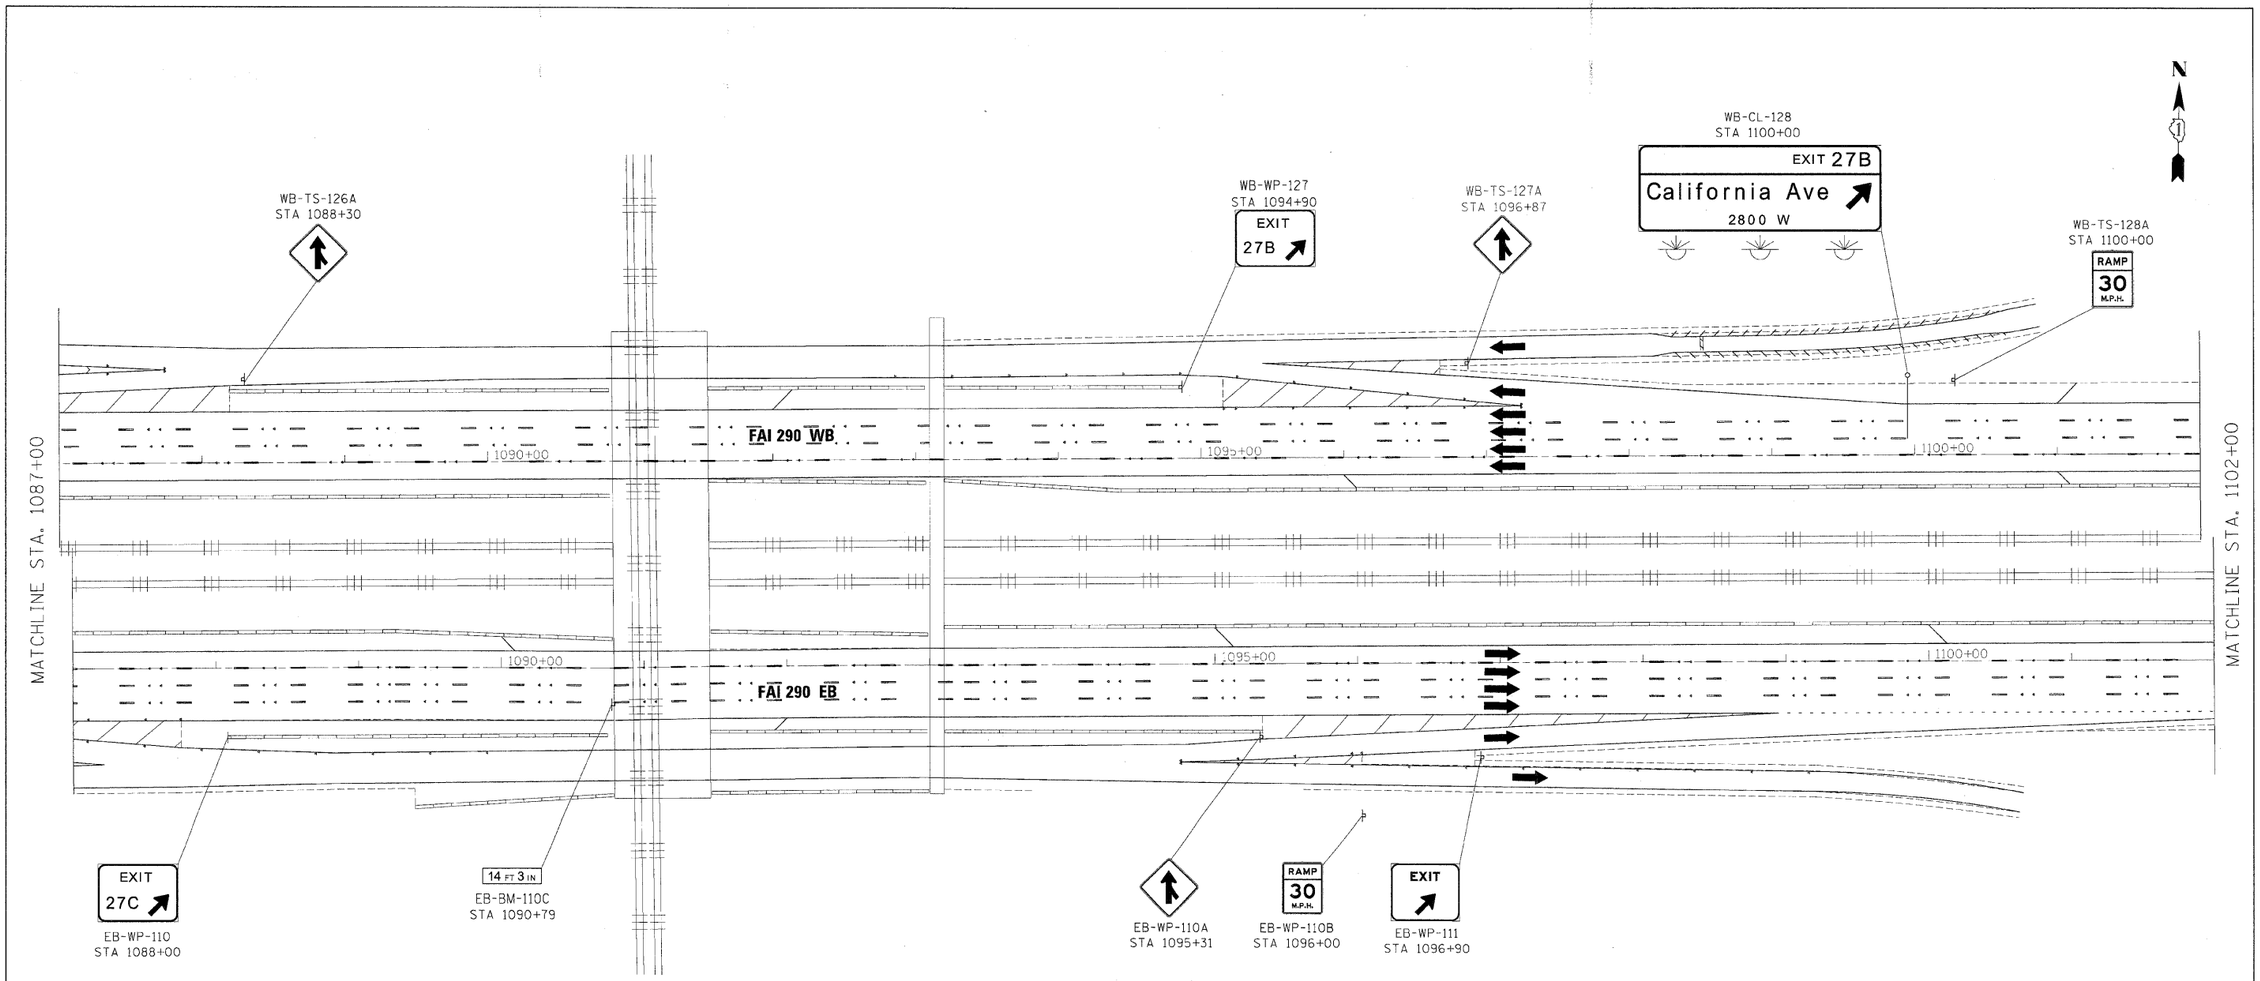

GUIDE SIGN SEQUENCE NUMBERING CODE

EXAMPLE

EB-TR-03

DIRECTION OF TRAFFIC

NB - NORTHBOUND FAI 355
SB - SOUTHBOUNG FAI 355
EB - EASTBOUND FAI 290
WB - WESTBOUND FAI 290
LS - LAKE STREET
AT - ARMY TRAIL RD
83 - IL 83 (KINGERY HWY)
64 - IL 64 (NORTH AVE)

REMOVE AND REPLACE SIGN PANEL

EXISTING LUMINAIRE TO BE REMOVED

SIGN PANEL NUMBER

MOUNTING TYPE

TR - TRUSS
CL - CANTILEVER
BM - BRIDGE MOUNTED
WP - WOOD POST
BS - BREAKAWAY STEEL
LP - LIGHT POLE
GM - GROUND MOUNTED

FILE NAME =	DESIGNED - AJP	REVISED -	
...\plpln_ABC_60J22_290_pvmtmkg_16.dgn	DRAWN - TMB	REVISED -	
USER NAME = jmajewski	CHECKED - JVM	REVISED -	
PLOT DATE = 12/16/2009	DATE - 10/16/09	REVISED -	

benesch

STATE OF ILLINOIS
DEPARTMENT OF TRANSPORTATION

SIGNING PLAN
STA 1087+00 TO STA 1102+00

SCALE: 1"=50' | SHEET NO. 16 OF 24 SHEETS | STA. TO STA.

F.A.I. RTE.	SECTION	COUNTY	TOTAL SHEETS	SHEET NO.
290	(2828B,D, ETC., 3031.1)RS-6	COOK	300	205
		CONTRACT NO. 60C53		
FED. ROAD DIST. NO.	ILLINOIS	FED. AID PROJECT		