SIGN DETAIL

1:75

EB-BM-100
STA. 997+70

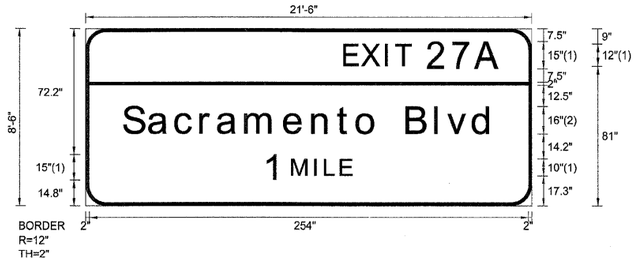

FONT:
(1) ClearviewHwy-5-W
(2) ClearviewHwy-5-W-R

SIGN NUMBER	name
WIDTH x HGHT.	21'-6" x 8'-6"
BORDER WIDTH	2"
CORNER RADIUS	12"
MOUNTING	Overhead
BACKGROUND	TYPE: Reflective
	COLOR: Green
LEGEND/BORDER	TYPE: Reflective
	COLOR: White/White

SYMBOL	ROT	X	Y	WID	HT

Panel Style: sign_default.ssi
Dimensions are in inches.tenths

Letter locations are panel edge to lower left corner

LETTER POSITIONS (X)

																LENGTH	SERIES/SIZE
E	X	I	T	2	7	A											ClearviewHwy-5-W
149.9	160.2	173.9	179.8	198.4	212.6	226										90.1	12,15
S	a	c	r	a	m	e	n	t	o		B	l	v	d			ClearviewHwy-5-W-R
22.1	36.9	52.2	66.7	76.7	92.7	115.2	131.4	146	157.2	169.5	186	202.6	209.6	224.3		213.8	16/13
1	M	I	L	E													ClearviewHwy-5-W
103.9	119.7	132.8	138.7	147.8												50.2	15,10

FILE NAME =	DESIGNED - SEW	REVISED -	LIN ENGINEERING, LTD. Consulting Engineers Chatham, Illinois Westmont, Illinois	STATE OF ILLINOIS DEPARTMENT OF TRANSPORTATION	SIGNING DETAILS	F.A.I. RTE.	SECTION	COUNTY	TOTAL SHEETS	SHEET NO.
$FILEL$	DRAWN - SEW	REVISED -				290	(2828B,D, ETC., 3031.1)RS-6	COOK	300	220
USER NAME = $USER$	CHECKED - SEW	REVISED -						CONTRACT NO. 60G53		
PLOT DATE = $DATE$	DATE - 12/2009	REVISED -			SCALE: N.T.S. SHEET NO. 7 OF 79 SHEETS STA. TO STA.	FED. ROAD DIST. NO.	ILLINOIS	FED. AID PROJECT		