SIGN DETAIL
1:75

EB-BM-107
STA. 1064+30

SIGN NUMBER	name	
WIDTH x HGHT.	15'–6" x 8'–0"	
BORDER WIDTH	2"	
CORNER RADIUS	12"	
MOUNTING	Overhead	
BACKGROUND	TYPE:	Reflective
	COLOR:	Green
LEGEND/BORDER	TYPE:	Reflective
	COLOR:	White/White

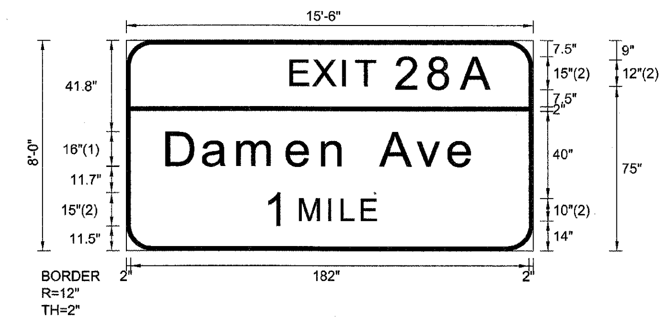

FONT:
(1) ClearviewHwy-5-W-R
(2) ClearviewHwy-5-W

SYMBOL	ROT	X	Y	WID	HT

Panel Style: sign_default.ssi
Dimensions are in inches.tenths

Letter locations are panel edge to lower left corner

LETTER POSITIONS (X)

									LENGTH	SERIES/SIZE
E	X	I	T	2	8	A				ClearviewHwy–5–W
75.7	86	99.6	105.6	124.2	139.3	154			92.3	12,15
D	a	m	e	n		A	v	e		ClearviewHwy–5–W–R
18.9	35.4	51.4	73.9	90.1	101.1	116.6	133.2	147.9	140.7	16/13
1	M	I	L	E						ClearviewHwy–5–W
64.2	79.9	93	99	108					50.2	15,10

FILE NAME =	DESIGNED - SEW	REVISED -	LIN ENGINEERING,LTD. Consulting Engineers Chatham, Illinois Westmont, Illinois
$FILEL$	DRAWN - SEW	REVISED -	
USER NAME = $USER$	CHECKED - SEW	REVISED -	
PLOT DATE = $DATE$	DATE - 12/2009	REVISED -	

STATE OF ILLINOIS
DEPARTMENT OF TRANSPORTATION

SIGNING DETAILS

SCALE: N.T.S. | SHEET NO. 12 OF 79 SHEETS | STA. | TO STA.

F.A.I. RTE.	SECTION	COUNTY	TOTAL SHEETS	SHEET NO.
290	(2828B,D, ETC., 3031.1)RS-6	COOK	300	225
		CONTRACT NO. 60G53		
FED. ROAD DIST. NO.	ILLINOIS	FED. AID PROJECT		