SIGN DETAIL

1:75

EB-BM-115
STA. 1118+00

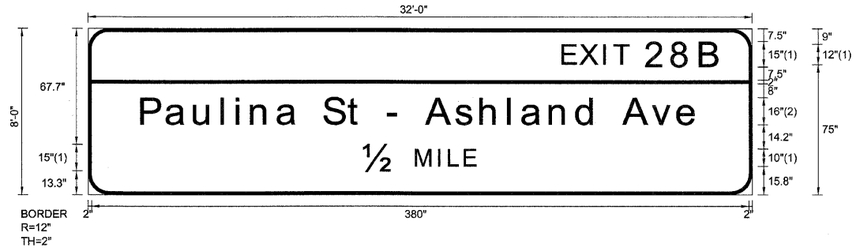

FONT:
(1) ClearviewHwy-5-W
(2) ClearviewHwy-5-W-R

SIGN NUMBER	name
WIDTH x HGHT.	32'-0" x 8'-0"
BORDER WIDTH	2"
CORNER RADIUS	12"
MOUNTING	Overhead
BACKGROUND	TYPE: Reflective
	COLOR: Green
LEGEND/BORDER	TYPE: Reflective
	COLOR: White/White

SYMBOL	ROT	X	Y	WID	HT

Panel Style: sign_default.ssi
Dimensions are in inches.tenths

Letter locations are panel edge to lower left corner

LETTER POSITIONS (X)																										LENGTH	SERIES/SIZE
E	X	I	T	2	8	B																					ClearviewHwy-5-W
274.8	285	298.7	304.6	323.2	338.3	354.6																				91.3	12,15
P	a	u	l	i	n	a		S	t		–		A	s	h	l	a	n	d		A	v	e				ClearviewHwy-5-W-R
31.1	45.7	61.6	77.6	86.2	94.7	109.9	121.7	136.7	150.7	158.6	174.4	180.6	195.9	213	227.3	243.5	251.4	267.4	282.9	294.4	309.9	326.5	341.2			321.8	16/13
½	M	I	L	E																							ClearviewHwy-5-W
159.6	189.9	203.1	209	218																						64.8	15,10

FILE NAME =	DESIGNED - SEW	REVISED -
$FILEL$	DRAWN - SEW	REVISED -
USER NAME = $USER$	CHECKED - SEW	REVISED -
PLOT DATE = $DATE$	DATE - 12/2009	REVISED -

LIN ENGINEERING,LTD.
Consulting Engineers
Chatham, Illinois Westmont, Illinois

STATE OF ILLINOIS
DEPARTMENT OF TRANSPORTATION

SIGNING DETAILS

SCALE: N.T.S. | SHEET NO. 17 OF 79 SHEETS | STA. | TO STA.

F.A.I. RTE.	SECTION	COUNTY	TOTAL SHEETS	SHEET NO.
290	(2828B,D, ETC., 3031.I)RS-6	COOK	300	230
		CONTRACT NO. 60G53		
FED. ROAD DIST. NO.	ILLINOIS	FED. AID PROJECT		