SIGN DETAIL

1:75

EB-TR-131
STA. 1208+20

SIGN NUMBER	name
WIDTH x HGHT.	30'-0" x 9'-6"
BORDER WIDTH	2"
CORNER RADIUS	12"
MOUNTING	Overhead
BACKGROUND	TYPE: Reflective
	COLOR: Green
LEGEND/BORDER	TYPE: Reflective
	COLOR: White/White

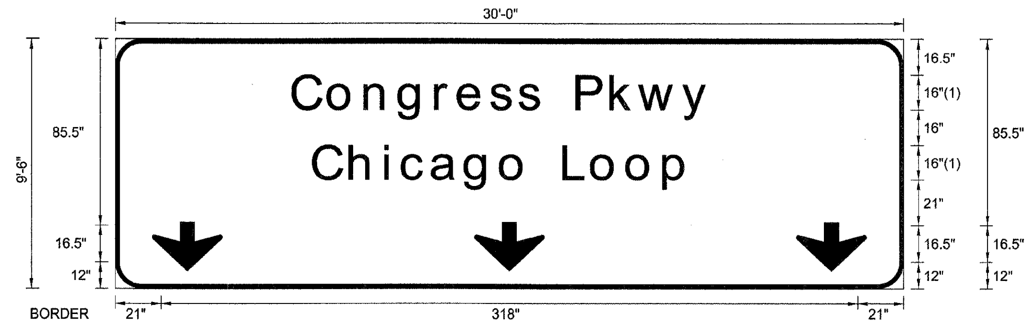

BORDER
R=12"
TH=2"

FONT:
(1) ClearviewHwy-5-W-R

SYMBOL	ROT	X	Y	WID	HT
ARDOWN	0	17	8	32	22
ARDOWN	0	164	8	32	22
ARDOWN	0	311	8	32	22

Panel Style: sign_default.ssi
Dimensions are in inches.tenths

Letter locations are panel edge to lower left corner

LETTER POSITIONS (X)

													LENGTH	SERIES/SIZE
C	o	n	g	r	e	s	s		P	k	w	y		ClearviewHwy-5-W-R
81.5	97.6	114.4	130	146.7	157	171.8	184.7	194.9	211.2	226.7	239.4	259.3	190.3	16/13
C	h	i	c	a	g	o		L	o	o	p			ClearviewHwy-5-W-R
90.9	107.7	123.5	131.4	144.9	160.2	176.3	188.6	205.2	217.9	234	250.8		171.5	16/13

FILE NAME =	DESIGNED - SEW	REVISED -	LIN ENGINEERING,LTD. Consulting Engineers Chatham, Illinois Westmont, Illinois
$FILEL$	DRAWN - SEW	REVISED -	
USER NAME = $USER$	CHECKED - SEW	REVISED -	
PLOT DATE = $DATE$	DATE - 12/2009	REVISED -	

STATE OF ILLINOIS
DEPARTMENT OF TRANSPORTATION

SIGNING DETAILS

SCALE: N.T.S. | SHEET NO. 30 OF 79 SHEETS | STA. | TO STA.

F.A.I. RTE.	SECTION	COUNTY	TOTAL SHEETS	SHEET NO.
290	(2828B,D, ETC., 3031.1)RS-6	COOK	300	243
		CONTRACT NO. 60G53		

FED. ROAD DIST. NO. | ILLINOIS | FED. AID PROJECT