SIGN DETAIL

1:75

WB-CL-107
STA. 909+00

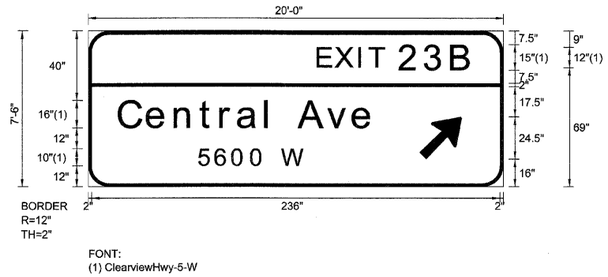

FONT:
(1) ClearviewHwy-5-W

SIGN NUMBER	name
WIDTH x HGHT	20'-0" x 7'-6"
BORDER WIDTH	2"
CORNER RADIUS	12"
MOUNTING	Overhead
BACKGROUND	TYPE: Reflective
	COLOR: Green
LEGEND/BORDER	TYPE: Reflective
	COLOR: White/White

SYMBOL	ROT	X	Y	WID	HT
ARMED	45	191.5	16	20	31.5

Panel Style: sign_default.ssi
Dimensions are in inches.tenths

Letter locations are panel edge to lower left corner

LETTER POSITIONS (X)												LENGTH	SERIES/SIZE
E	X	I	T	2	3	B							ClearviewHwy-5-W
133	143.3	157	162.9	180.5	194.9	210.7						89	12,15
C	e	n	t	r	a	l		A	v	e			ClearviewHwy-5-W-R
18	34.2	50.4	65	76.8	86.8	102.8	107.8	122	138.6	153.3		147.1	16/13
5	6	0	0		W								ClearviewHwy-5-W-R
64.2	73.6	83.4	94.4	102.5	112							61.1	10

FILE NAME =	DESIGNED - SEW	REVISED -
$FILE$	DRAWN - SEW	REVISED -
USER NAME = $USER$	CHECKED - SEW	REVISED -
PLOT DATE = $DATE$	DATE - 12/2009	REVISED -

LIN ENGINEERING, LTD.
Consulting Engineers
Chatham, Illinois Wesmont, Illinois

STATE OF ILLINOIS
DEPARTMENT OF TRANSPORTATION

SIGNING DETAILS

SCALE: N.T.S. | SHEET NO. 39 OF 79 SHEETS | STA. | TO STA.

F.A.I. RTE.	SECTION	COUNTY	TOTAL SHEETS	SHEET NO.
290	(2828B,D, ETC., 3031.1)RS-6	COOK	300	252
		CONTRACT NO. 60G53		
FED. ROAD DIST. NO.	ILLINOIS	FED. AID PROJECT		