SIGN DETAIL
1:75

WB-CL-128
STA. 1100+00

SIGN NUMBER	name
WIDTH x HGHT.	23'-0" x 7'-6"
BORDER WIDTH	2"
CORNER RADIUS	12"
MOUNTING	Overhead
BACKGROUND	TYPE: Reflective
	COLOR: Green
LEGEND/BORDER	TYPE: Reflective
	COLOR: White/White

SYMBOL	ROT	X	Y	WID	HT
ARMED	45	233.5	18	20	31.5

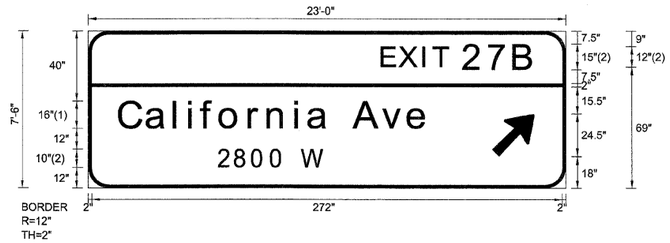

FONT:
(1) ClearviewHwy-5-W-R
(2) ClearviewHwy-5-W

Panel Style: sign_default.ssi
Dimensions are in inches.tenths

Letter locations are panel edge to lower left corner

LETTER POSITIONS (X)

	LENGTH	SERIES/SIZE
E	X	I	T	2	7	B																																			ClearviewHwy-5-W
170	180.2	193.9	199.8	217.4	231.6	246.6																																		88	12,15
C	a	l	i	f	o	r	n	i	a		A	v	e																												ClearviewHwy-5-W-R
18	33.9	49.8	58.4	65.6	76.3	93.1	104.1	119.9	127.4	139.2	153.7	170.3	185																											178.8	16/13
2	8	0	0		W																																				ClearviewHwy-5-W-R
75.3	84.8	94.8	105.7	113.8	123.4																																			61.2	10

FILE NAME =	DESIGNED - SEW	REVISED -
$FILEL$	DRAWN - SEW	REVISED -
USER NAME = $USER$	CHECKED - SEW	REVISED -
PLOT DATE = $DATE$	DATE - 12/2009	REVISED -

LIN ENGINEERING, LTD.
Consulting Engineers
Chatham, Illinois Westmont, Illinois

STATE OF ILLINOIS
DEPARTMENT OF TRANSPORTATION

SIGNING DETAILS

SCALE: N.T.S. | SHEET NO. 54 OF 79 SHEETS | STA. | TO STA.

F.A.I. RTE.	SECTION	COUNTY	TOTAL SHEETS	SHEET NO.
290	(2828B,D, ETC., 3031.1)RS-6	COOK	300	267
		CONTRACT NO. 60G53		
FED. ROAD DIST. NO.	ILLINOIS	FED. AID PROJECT		