FAP ROUTE NO.	SECTION	COUNTY	TOTAL SHEETS	SHEET NO.
350	50-1 VB-1-BR	Cook	33	12
FED. ROAD DIST.		ILLINOIS	FED. AID PROJECT-	

SHEET NO. 1 OF 16 SHEETS

Contract # 60H76

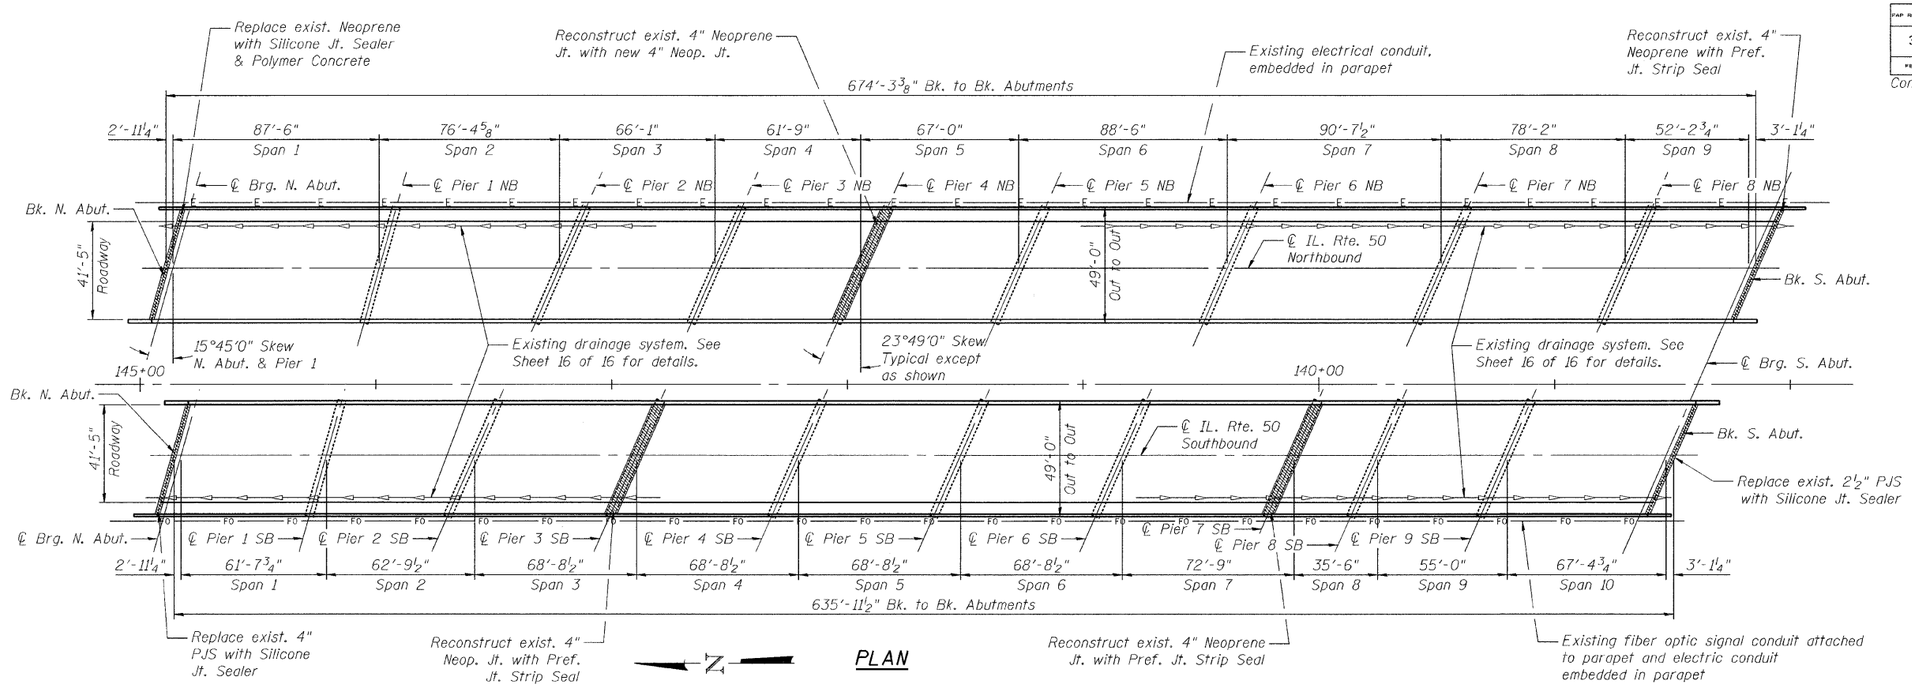

PLAN

SCOPE OF WORK

1. Remove and replace expansion joints at abutments, Southbound Piers 3 & 7 and Northbound Pier 4.
2. Repair concrete at Southbound Piers 3 & 7 and Northbound Pier 4.
3. Clean the existing drainage system.

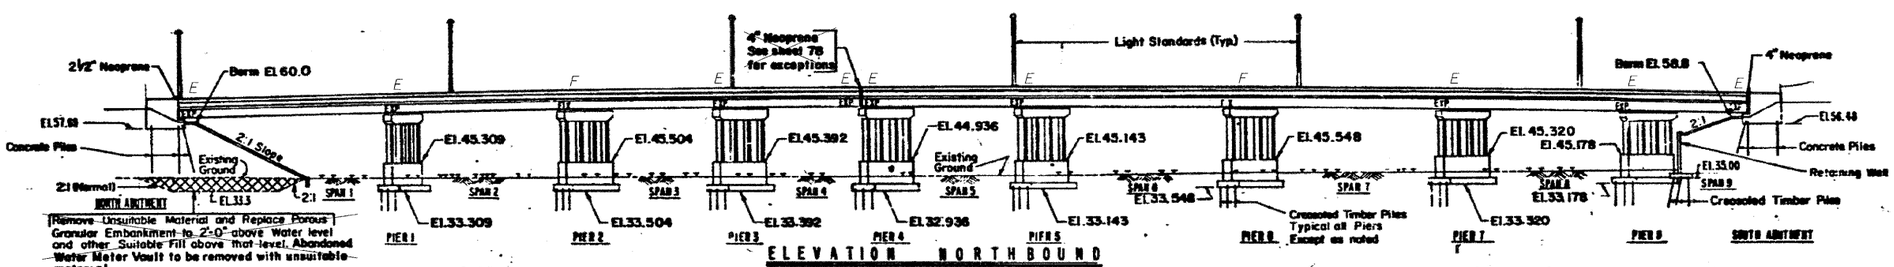

ELEVATION NORTHBOUND

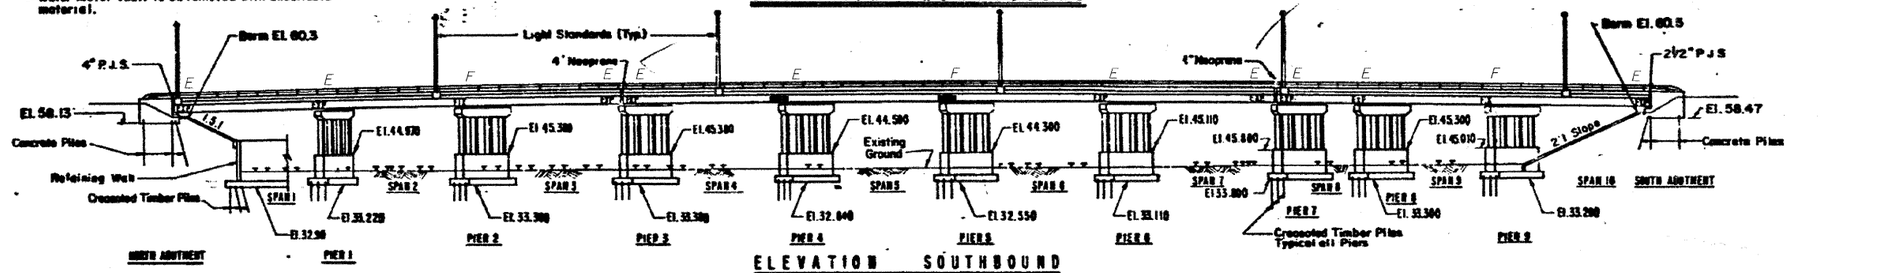

ELEVATION SOUTHBOUND

DESIGNED	E.E.J
CHECKED	J.A.Z.
DRAWN	E.E.J.
CHECKED	J.A.Z.

STATE OF ILLINOIS JOHN A. ZERKS 081-004708 CHICAGO, IL LICENSED STRUCTURAL ENGINEER

10/23/09

EXPIRES 11/30/2010

GENERAL PLAN & ELEVATION
IL 50 (CICERO AVE) OVER BRC R.R.
F.A.P. 350, SECTION 50-1 VB-1-BR
COOK COUNTY

S.N. 016-2512 (S.B), 016-2513 (N.B.)

DATE: 10-23-09

GRAEF
CHICAGO ILLINOIS