SIGN DETAIL

1:75

WB-TR-56
STA. 474+80

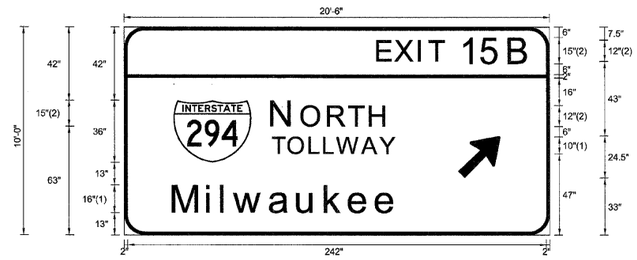

FONT:
(1) ClearviewHwy-5-W-R
(2) ClearviewHwy-5-W

SIGN NUMBER	name	
WIDTH x HGHT.	20'-6" x 10'-0"	
BORDER WIDTH	2"	
CORNER RADIUS	12"	
MOUNTING	Overhead	
BACKGROUND	TYPE:	Reflective
	COLOR:	Green
LEGEND/BORDER	TYPE:	Reflective
	COLOR:	White/White

SYMBOL	ROT	X	Y	WID	HT
M1_1	0	28.5	42	45	36
ARMED	45	193	33	20	31.5

Panel Style: sign_default.ssi
Dimensions are in inches.tenths

Letter locations are panel edge to lower left corner

LETTER POSITIONS (X)

										LENGTH	SERIES/SIZE
E	X	I	T	1	5	B					ClearviewHwy-5-W
146.9	157.2	170.8	176.7	195.4	207.4	223				87.5	12,15
N	O	R	T	H							ClearviewHwy-5-W
85.8	102.9	118.4	130.3	142.5						65.9	15,12
T	O	L	L	W	A	Y					ClearviewHwy-5-W-R
85.8	94.9	107.2	115.6	123.1	137.6	147.9				70.9	10
M	i	l	w	a	u	k	e	e			ClearviewHwy-5-W-R
28.5	48.1	56.5	63.7	84.5	100.5	116.4	130.3	145.8		129.1	1613

FILE NAME =	DESIGNED - SEW	REVISED -
$FILE$	DRAWN - SEW	REVISED -
USER NAME = $USER$	CHECKED - FML	REVISED -
PLOT DATE = $DATE$	DATE - 12/2009	REVISED -

LIN ENGINEERING, LTD.
Consulting Engineers
Chatham, Illinois Westmont, Illinois

STATE OF ILLINOIS
DEPARTMENT OF TRANSPORTATION

SIGNING DETAILS

SCALE: N.T.S. | SHEET NO. 47 OF 58 SHEETS | STA. | TO STA.

F.A.I. RTE.	SECTION	COUNTY	TOTAL SHEETS	SHEET NO.
290	2009-099BR	COOK/DUPAGE	394	375
		CONTRACT NO. 60I57		
FED. ROAD DIST. NO.	ILLINOIS	FED. AID PROJECT		