℄ RIDGELAND AVENUE

F.A. RTE.	SECTION	COUNTY	TOTAL SHEETS	SHEET NO.
			243	240
STA.		TO STA.		
FED. ROAD DIST. NO.		ILLINOIS	FED. AID PROJECT	

CONTRACT NO. 62388

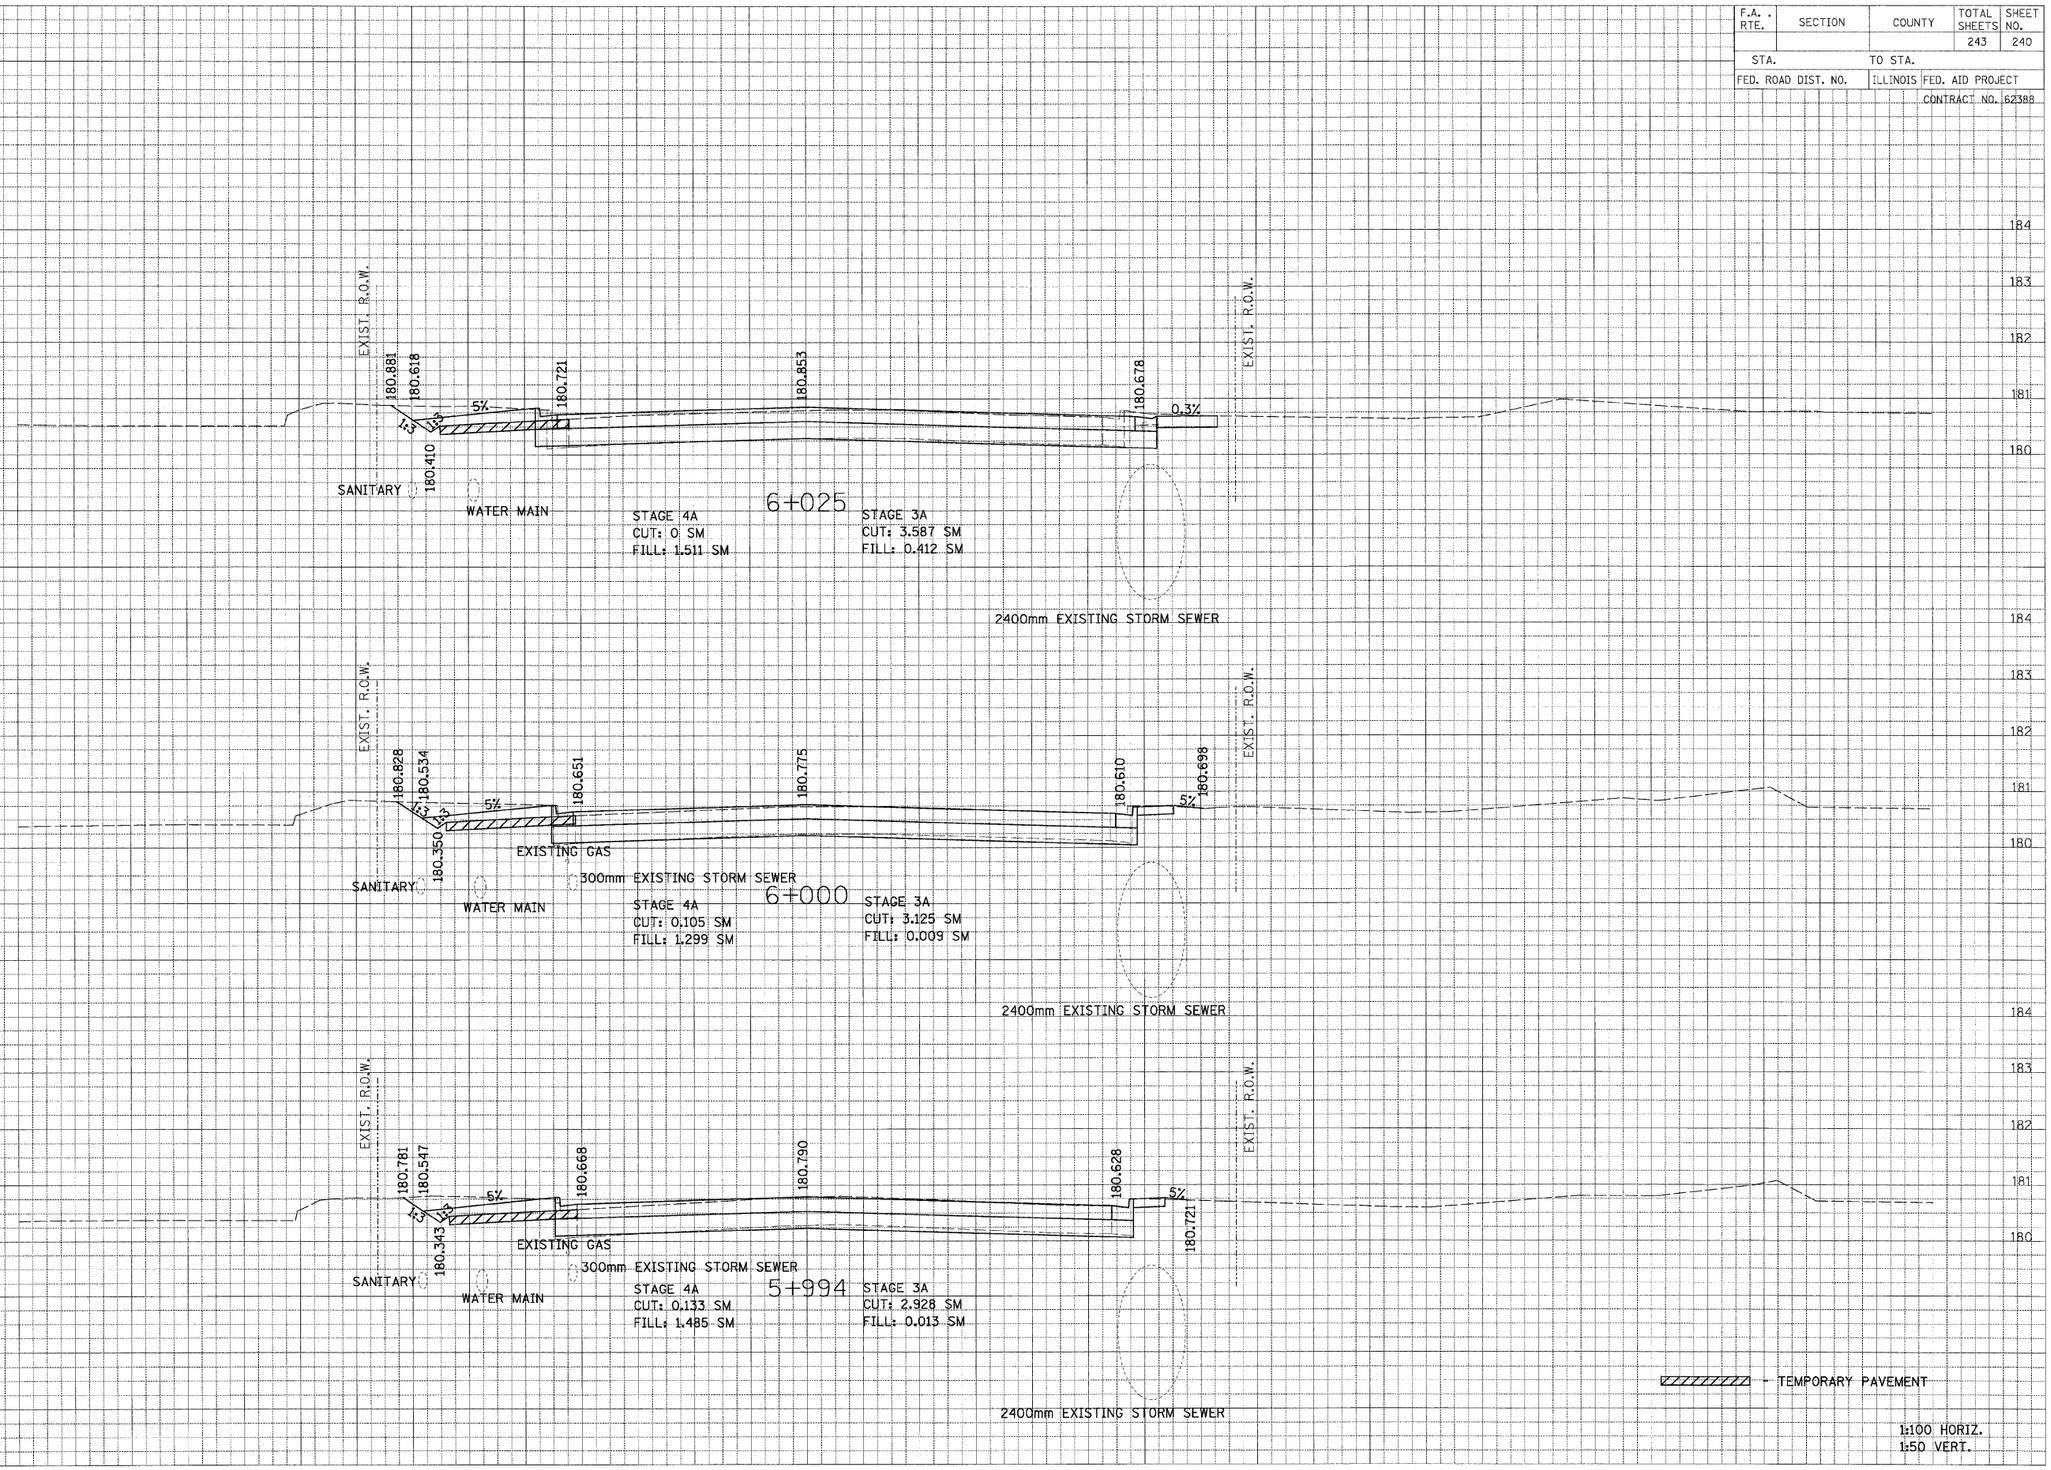

FINAL SURVEY | NOTE BOOK | NO. | SURVEYED | PLOTTED | TEMPLATE | AREAS | AREAS CHECKED | BY | DATE

ORIGINAL SURVEY | NOTE BOOK | NO. | SURVEYED | PLOTTED | TEMPLATE | AREAS | AREAS CHECKED | BY | DATE

PATRICK ENGINEERING INC.
LISLE, ILLINOIS

tkoeppen(Rdwy_Lisle)
6/26/2009 8:20:33 AM G:\DOT\9556_A0\Drawings\RDWY\shts\Xsec\Sridgexs_9556A0.dgn