PLAN
SURVEYED DATE
PLOTTED BY
ALIGNMENT CHECKED
GRADES CHECKED
NOTE BOOK
NO.
CADD FILE NAME

PROFILE
SURVEYED
PLOTTED
GRADES CHECKED
NOTE BOOK
NO.
STRUCTURE NO. 047-0145 CHKD

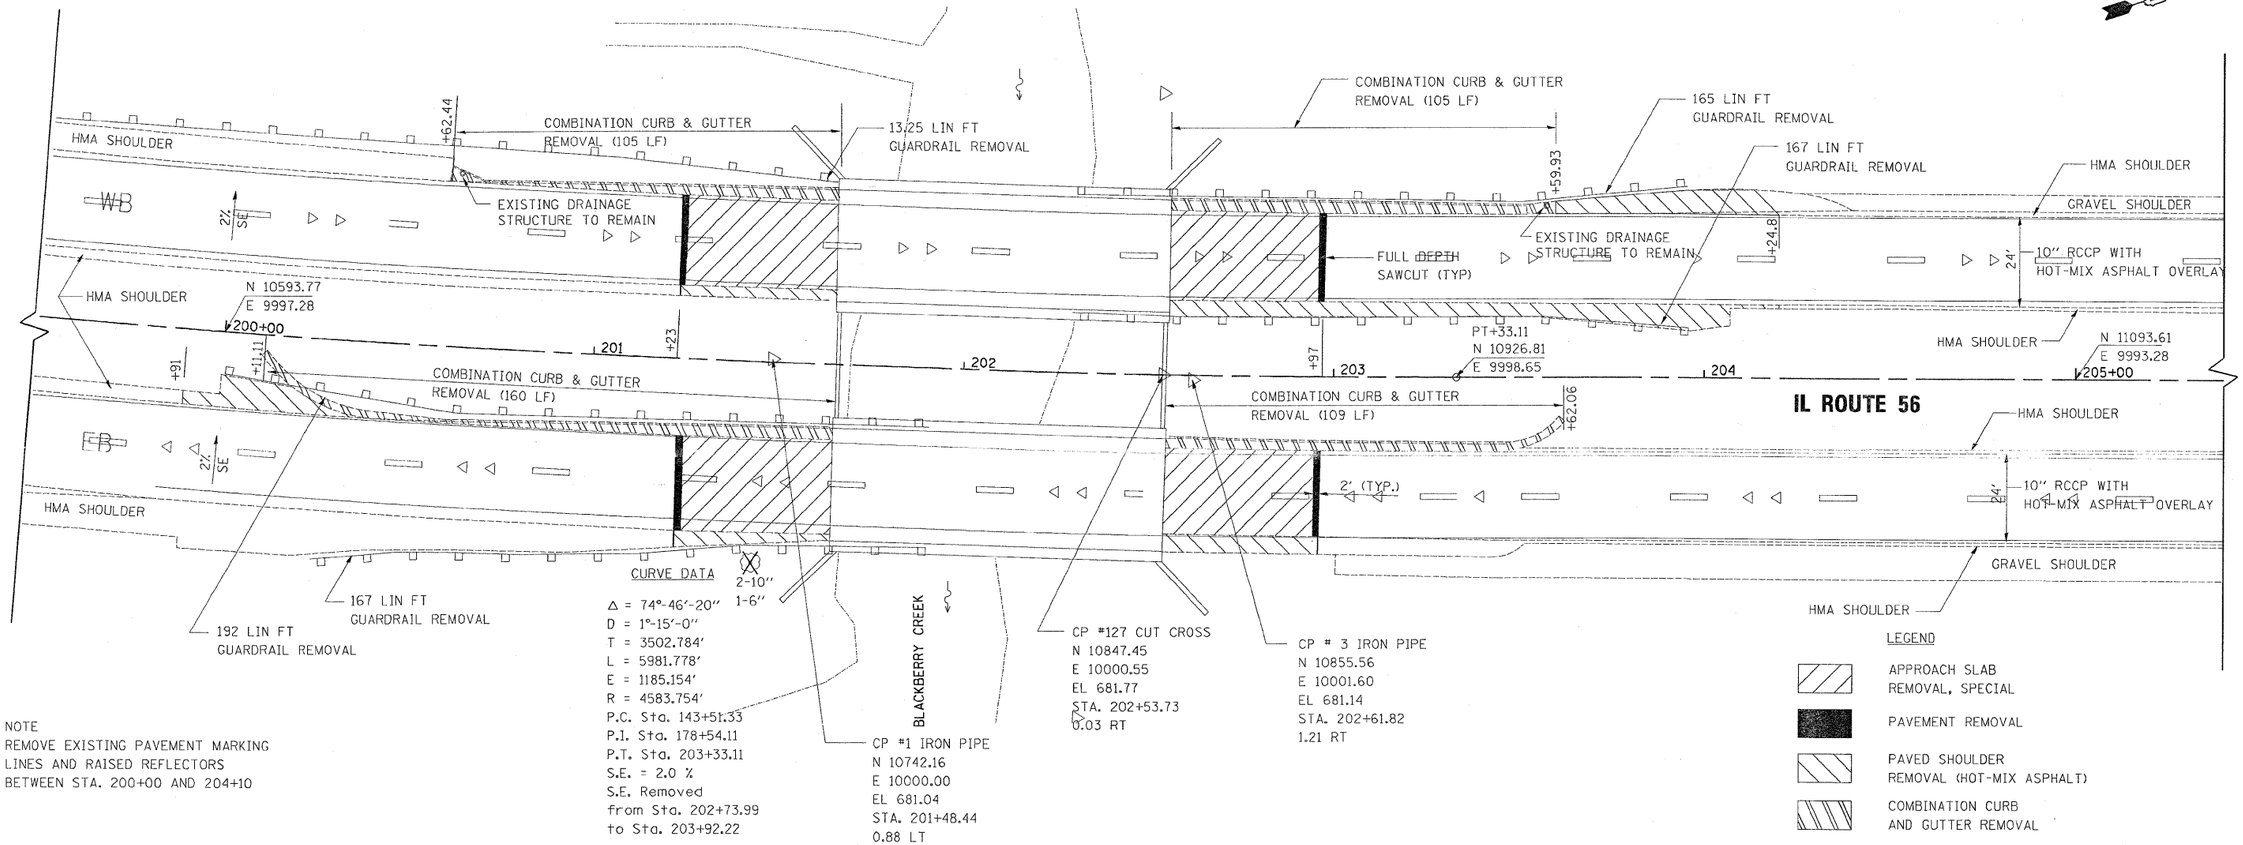

NOTE
REMOVE EXISTING PAVEMENT MARKING
LINES AND RAISED REFLECTORS
BETWEEN STA. 200+00 AND 204+10

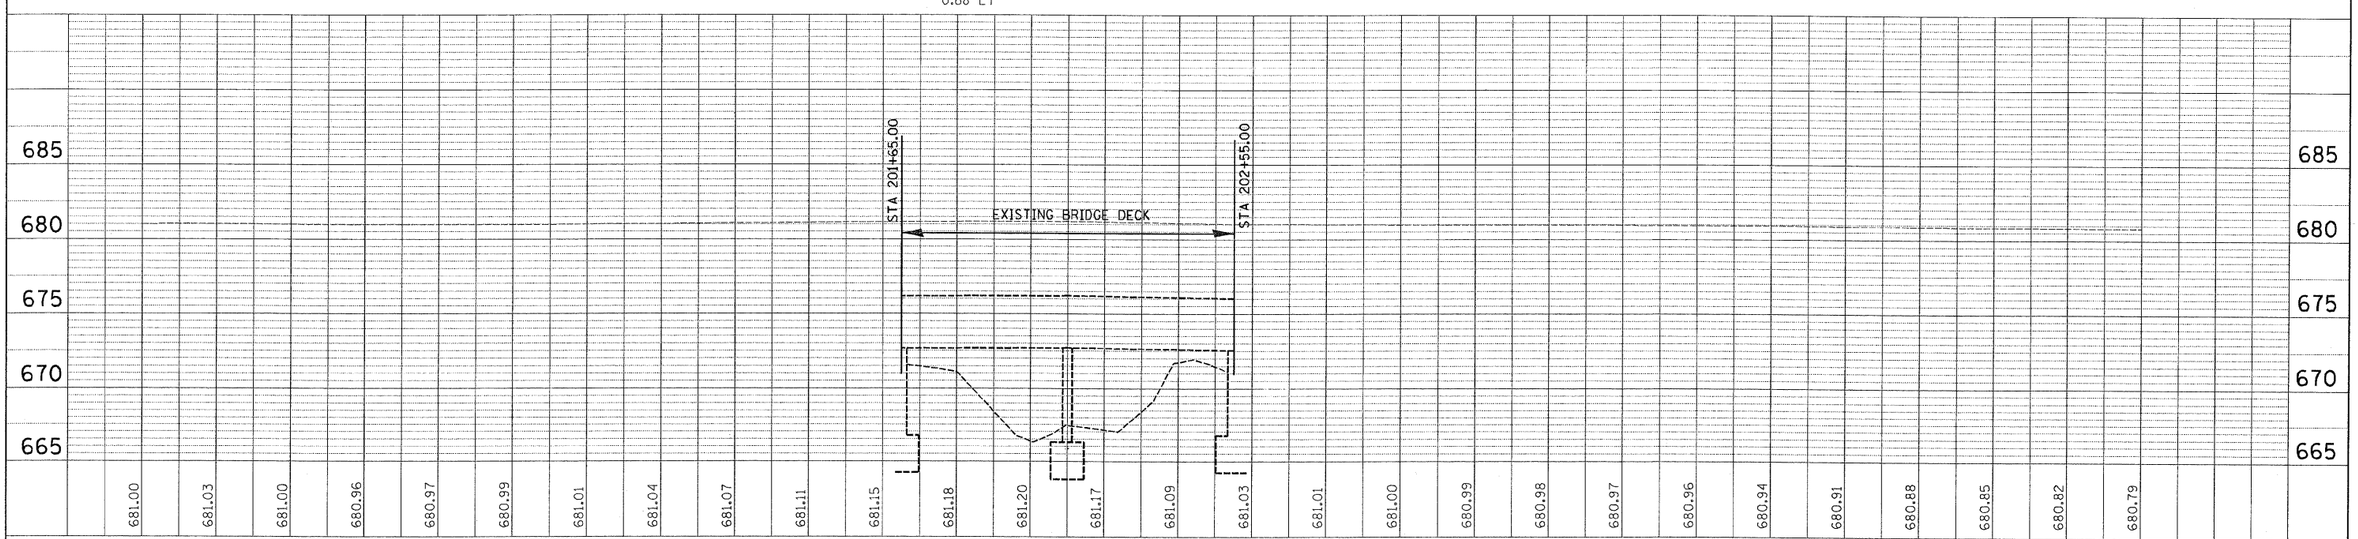

FILE NAME = k:\11182508\cad\design\182508_pp_exist.dgn	USER NAME = $USER$	DESIGNED -	REVISED -
		DRAWN - JTT	REVISED -
	PLOT SCALE = 1:20	CHECKED - SPF	REVISED -
	PLOT DATE = 6/12/2009	DATE - APRIL 02, 2009	REVISED -

STATE OF ILLINOIS
DEPARTMENT OF TRANSPORTATION

IL RTE. 56 OVER BLACKBERRY CREEK
EXISTING CONDITION (DEMO) PLAN

SCALE: | SHEET NO. OF SHEETS | STA. TO STA.

F.A.P. RTE.	SECTION	COUNTY	TOTAL SHEETS	SHEET NO.
573	61 B-BR-1	KANE	37	8
		CONTRACT NO. 62817		
FED. ROAD DIST. NO.	ILLINOIS	FED. AID PROJECT		