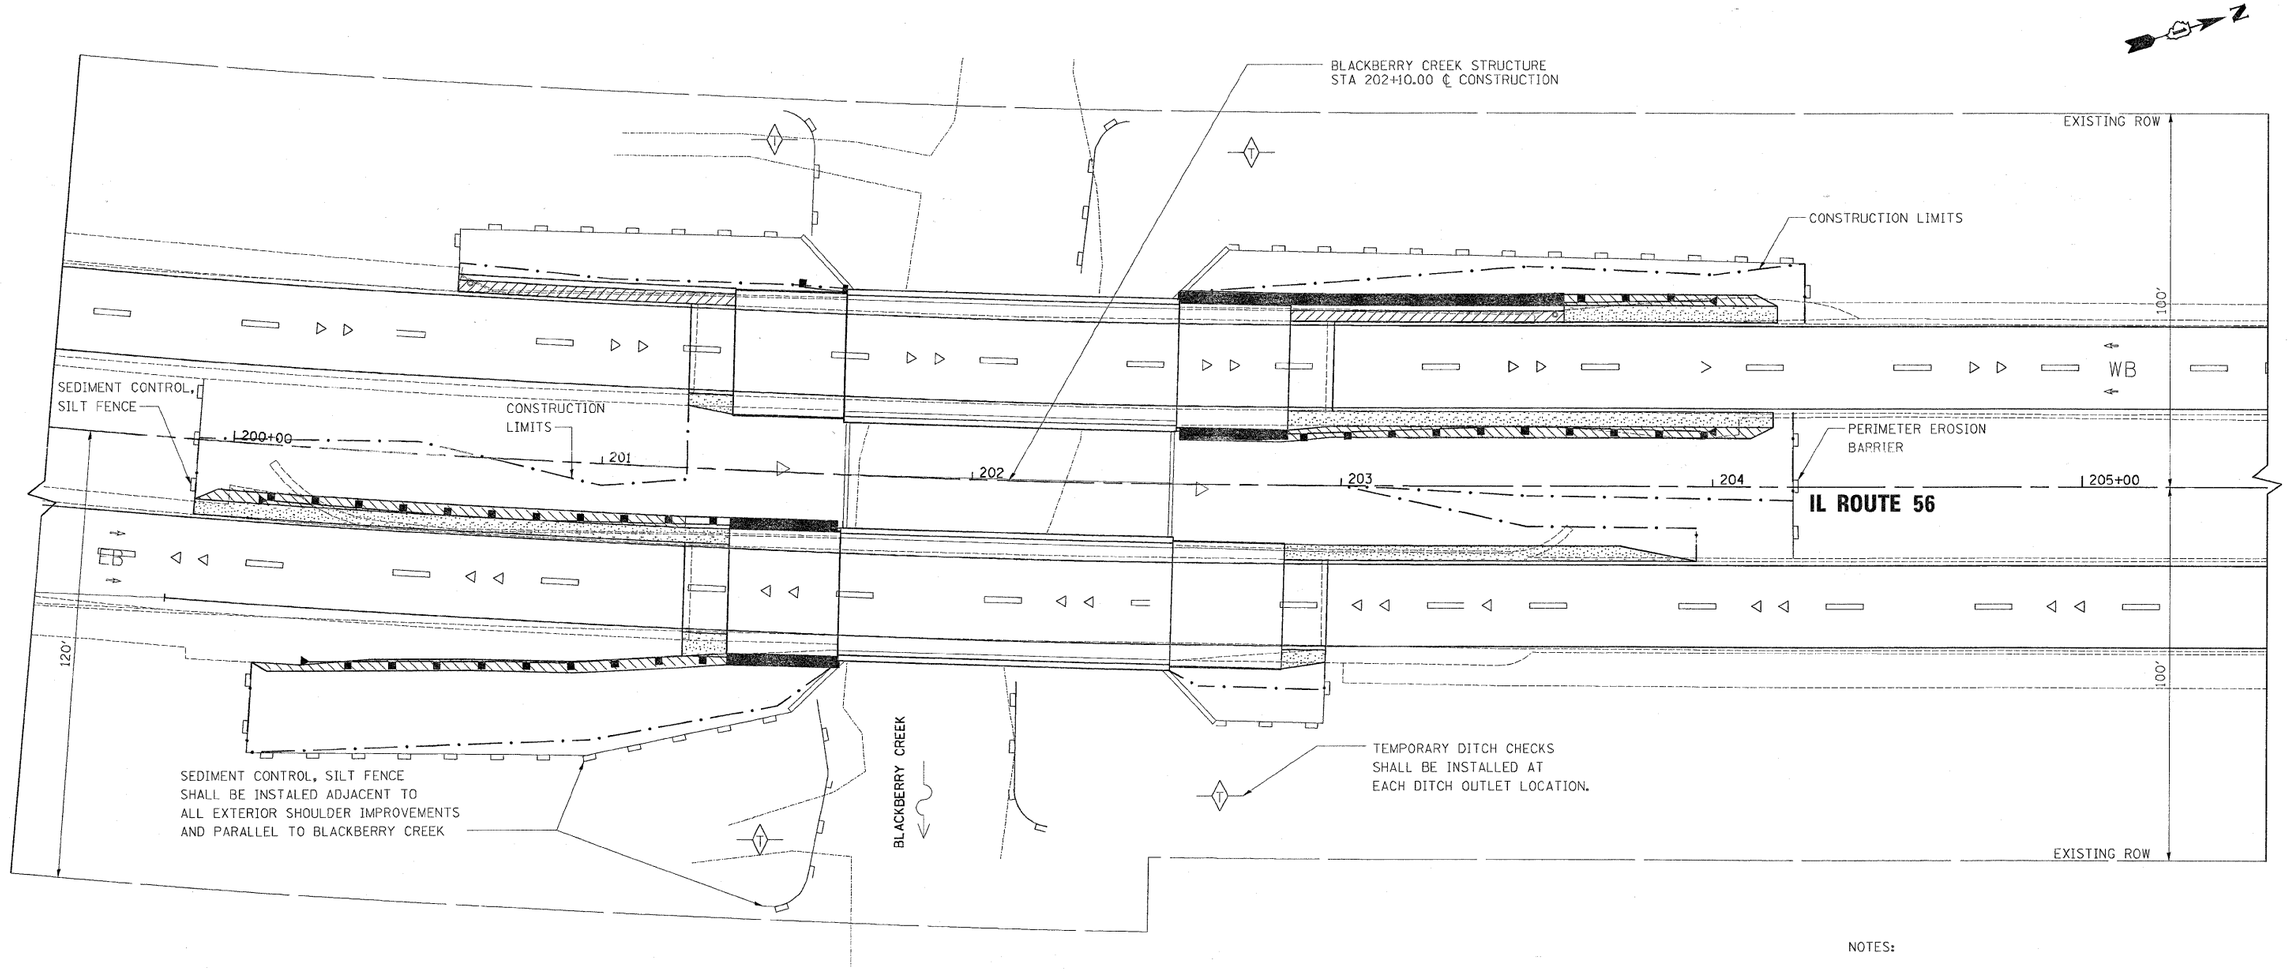

NOTES:

TEMPORARY EROSION CONTROL SEEDING SHALL BE APPLIED IN ACCORDANCE WITH ARTICLE 280.04 (f) OF THE STANDARD SPECIFICATIONS OR AS DIRECTED BY THE ENGINEER.

ALL EARTH SURFACES EXPOSED AS A RESULT OF THE CONTRACTORS OPERATIONS, SHALL BE FINAL GRADED, SEEDED AND COVERED WITH EROSION BLANKET AS SOON AS PRACTICAL AFTER CONSTRUCTION ACTIVITIES IN THAT AREA HAVE CONCLUDED.

FILE NAME = k:\11182508\cad\design\182508_ec.dgn	USER NAME = $USER$	DESIGNED -	REVISED -	STATE OF ILLINOIS DEPARTMENT OF TRANSPORTATION	IL RTE. 56 OVER BLACKBERRY CREEK EROSION CONTROL PLAN	F.A.P. RTE.	SECTION	COUNTY	TOTAL SHEETS	SHEET NO.
		DRAWN - JTT	REVISED -			573	61 B-BR-1	KANE	37	10
	PLOT SCALE = 1:20	CHECKED - SPF	REVISED -					CONTRACT NO. 62817		
	PLOT DATE = 6/12/2009	DATE - APRIL 02, 2009	REVISED -		SCALE: SHEET NO. OF SHEETS STA. TO STA.	FED. ROAD DIST. NO.	ILLINOIS	FED. AID PROJECT		