CONTRACT NO. 62882

F.A.P RTE.	SECTION	COUNTY	TOTAL SHEETS	SHEET NO.
326	*	McHENRY	502	39
STA. 9+35.22	TO STA.142+08.53			
FED. ROAD DIST. NO.	ILLINOIS	FED. AID PROJECT		

* (105X & 106) WRS-2

PLAN — SURVEYED / DRAWN / ALIGNMENT CHECKED / NOTE BOOK / NO. / BY / DATE / CHECKED BY / CADD FILE NAME

PROFILE — SURVEYED / DRAWN / GRADES CHECKED / NOTE BOOK / NO. / STRUCTURE NO(S)/NS CK'KD

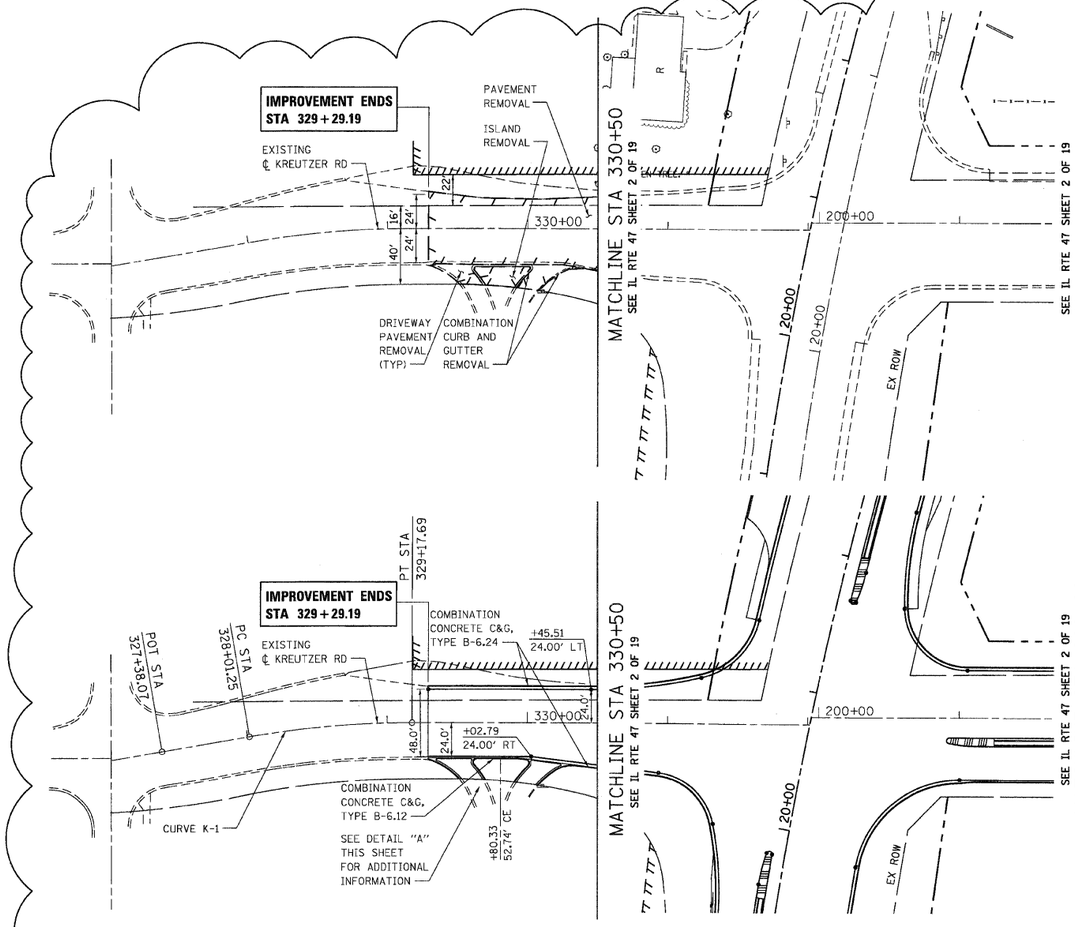

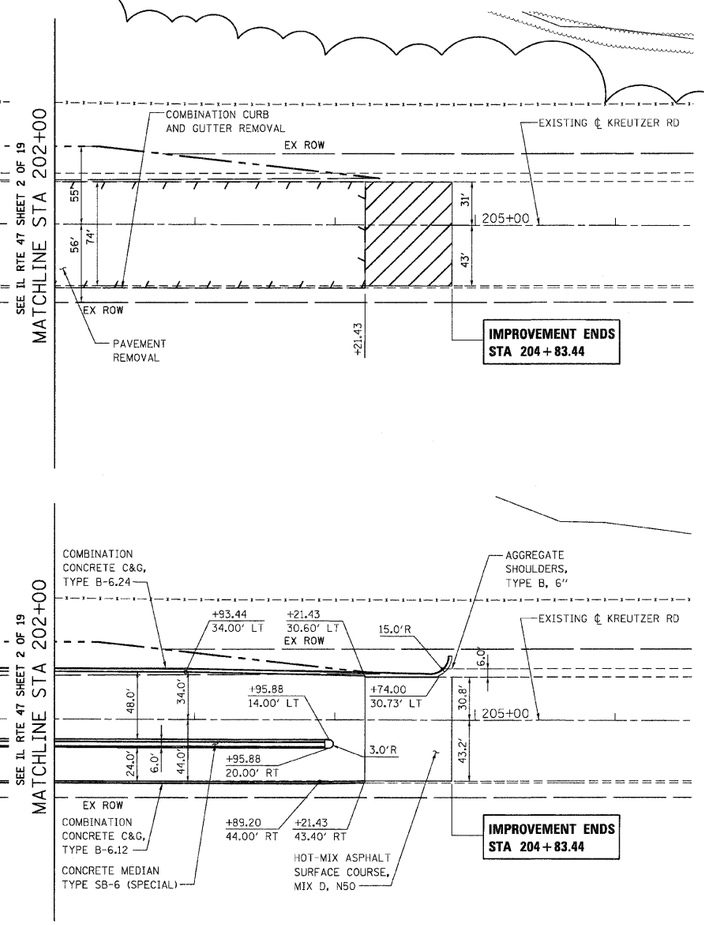

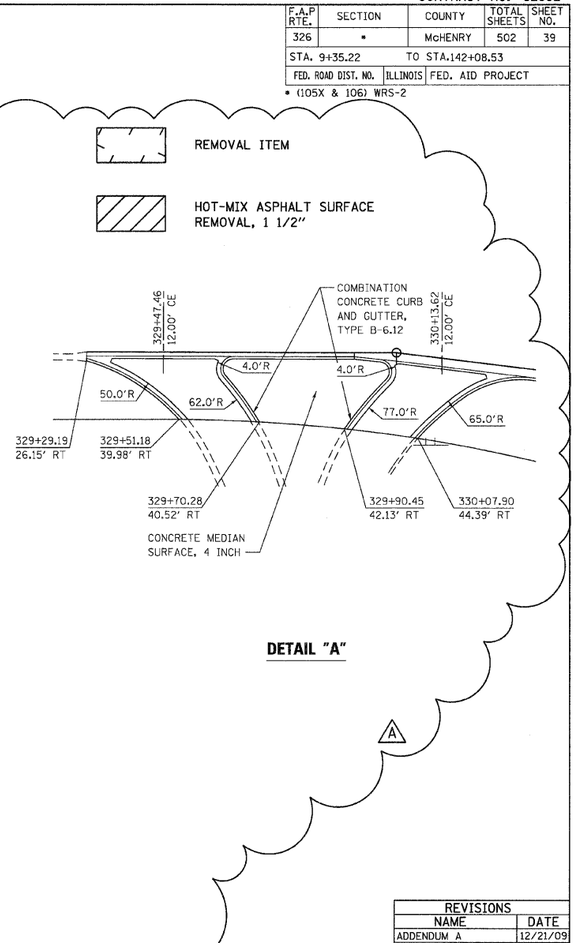

DETAIL "A"

REVISIONS	
NAME	DATE
ADDENDUM A	12/21/09

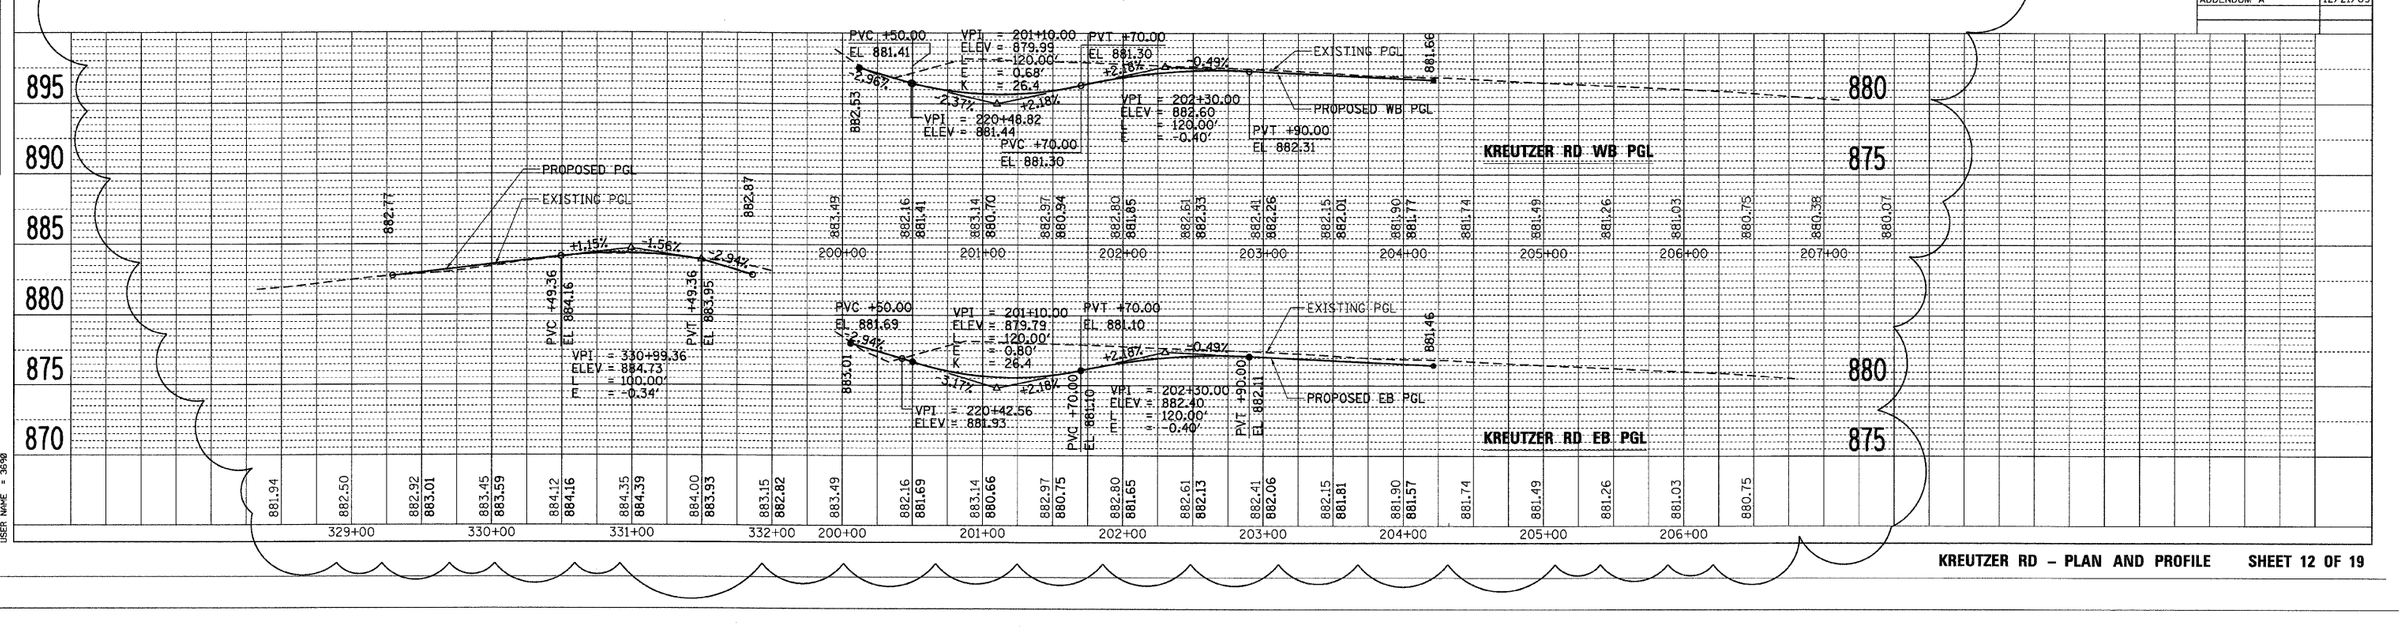

PLOT DATE = Thursday, December 17, 2009
FILE NAME = Sh:\t-CADD\81-sht\t295_pps_sht12.dgn
PLOT SCALE = 40.0000 '/ In.
USER NAME = 3690

KREUTZER RD – PLAN AND PROFILE SHEET 12 OF 19