CONTRACT NO. 62882

F.A.P RTE.	SECTION	COUNTY	TOTAL SHEETS	SHEET NO.
326	•	McHENRY	502	84
STA. 9+35.22		TO STA.142+08.53		
FED. ROAD DIST. NO.	ILLINOIS	FED. AID PROJECT		

• (105X & 106) WRS-2

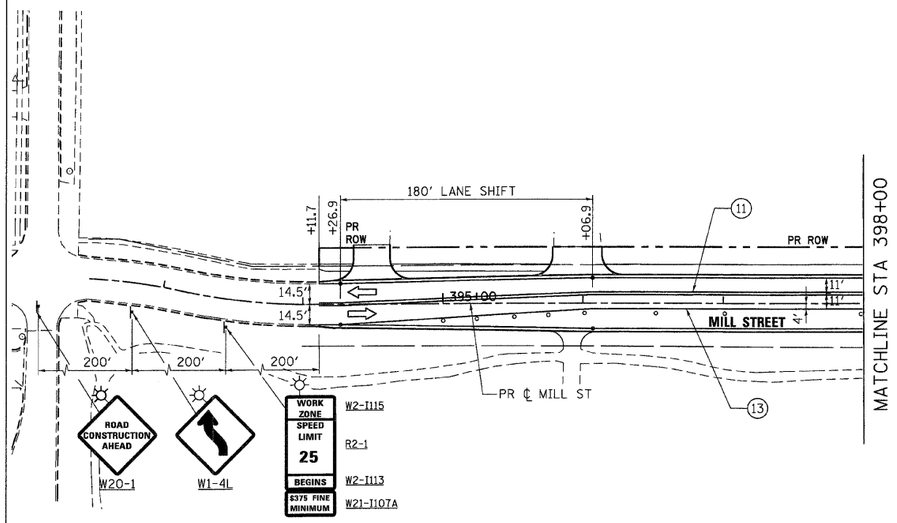

SEE MOT - STAGE 3
SHEET 3 OF 7
FOR CONTINUATION

MILL STREET

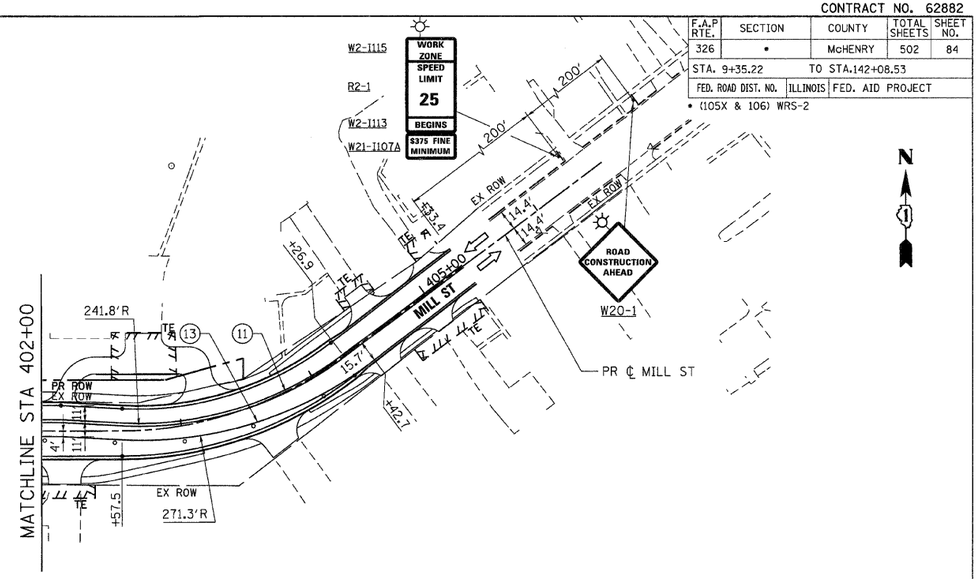

NOTES:

1. SEE TEMPORARY RAILROAD CROSSING GATE DETAIL ON MOT DETAIL SHEET FOR ADDITIONAL INFORMATION.

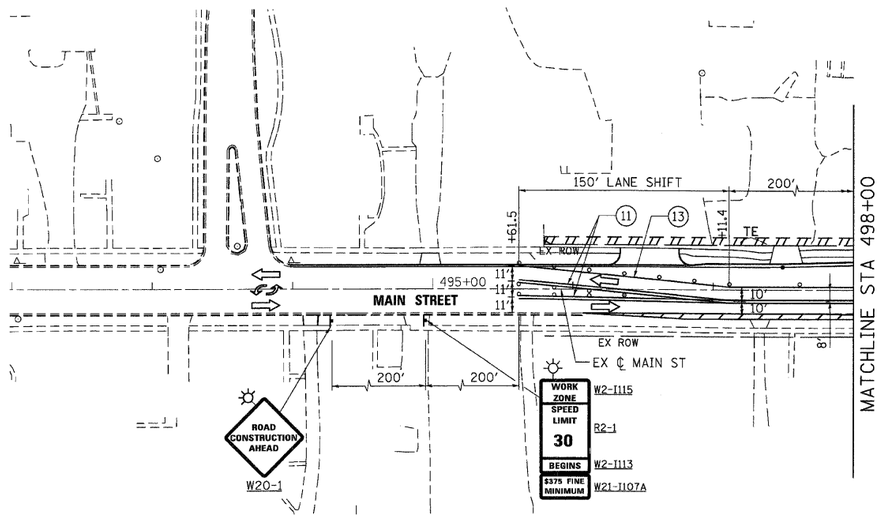

SEE MOT - STAGE 3
SHEET 3 OF 7
FOR CONTINUATION

MAIN STREET

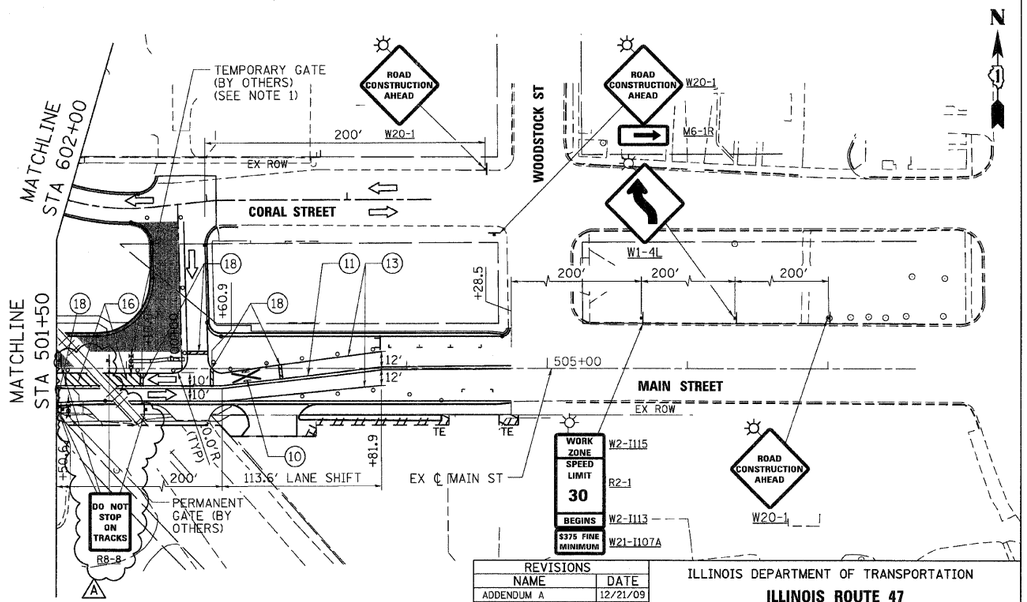

MAIN STREET

REVISIONS	
NAME	DATE
ADDENDUM A	12/21/09

Stanley Consultants INC.
8501 West Higgins Road, Suite 730, Chicago, Illinois 60631-2801
www.stanleygroup.com
Illinois Firm Registration No.: 184-001533
(773) 693-9624

ILLINOIS DEPARTMENT OF TRANSPORTATION
ILLINOIS ROUTE 47
MAINTENANCE OF TRAFFIC – STAGE 2
SHEET 4 OF 7

SCALE: VERT. 1"=50'
HORIZ.
DATE: 8/5/2009

DRAWN BY: E.D.
CHECKED BY: A.A.C

PLOT DATE = Thursday, December 17, 2009
FILE NAME = S:\11-CAD\01-sht\284_mot_st2_sht04.dgn
PLOT SCALE = 50.0000
USER NAME = 36790