CONTRACT NO. 62882

F.A.P RTE.	SECTION	COUNTY	TOTAL SHEETS	SHEET NO.
326	*	McHENRY	502	100
STA. 9+35.22		TO STA.142+08.53		
FED. ROAD DIST. NO.	ILLINOIS	FED. AID PROJECT		

* (105X & 106) WRS-2

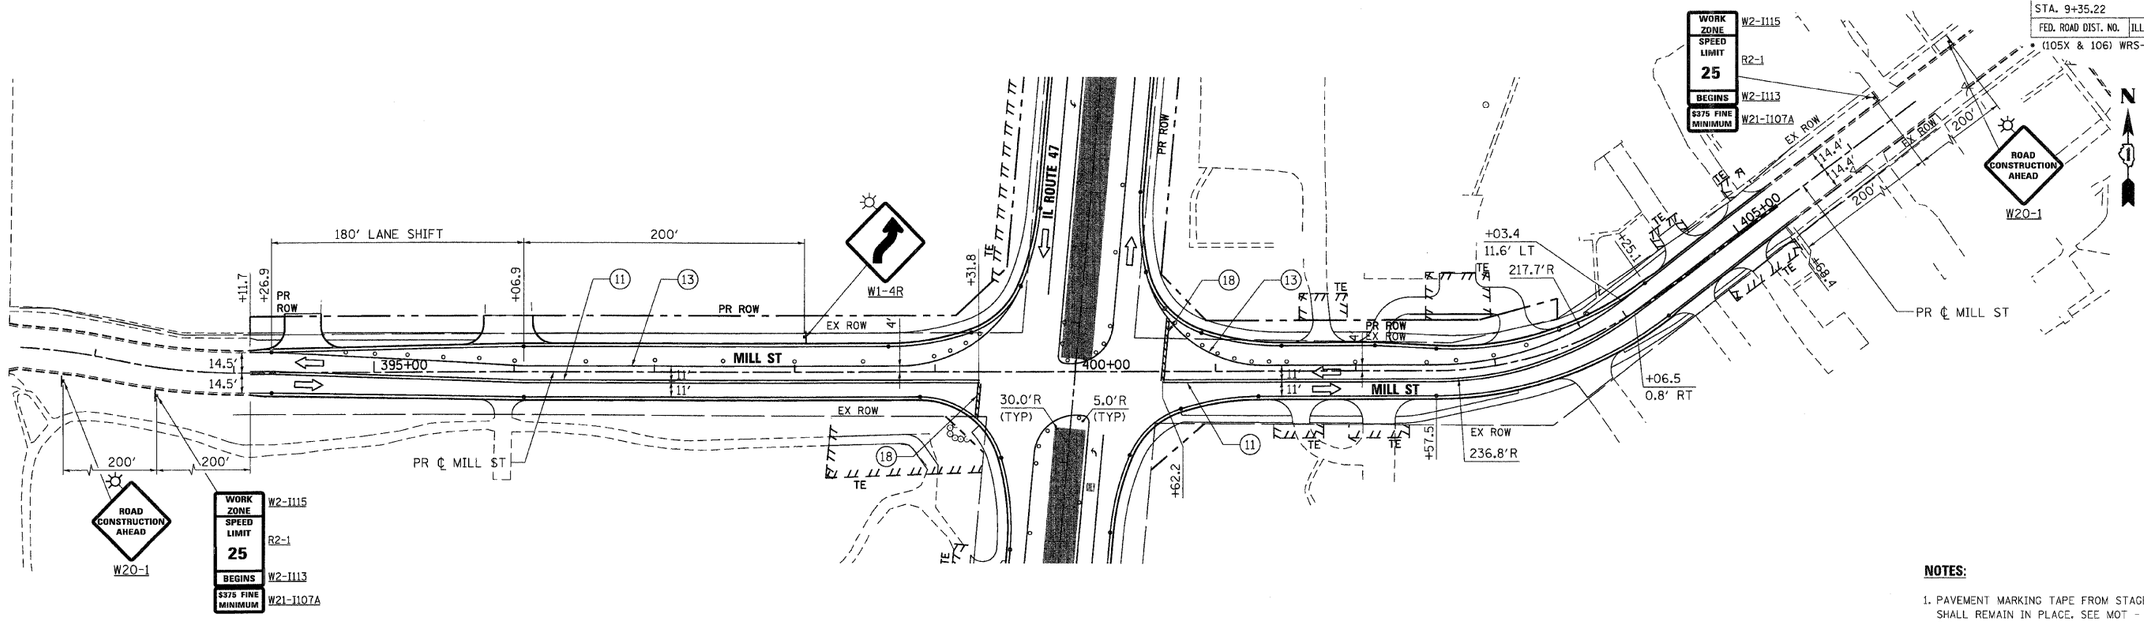

MILL STREET

NOTES:

1. PAVEMENT MARKING TAPE FROM STAGE 3 ALONG IL RTE 47 SHALL REMAIN IN PLACE. SEE MOT - STAGE 3 SHEET 3 OF 6 FOR ADDITIONAL INFORMATION.
2. SEE TEMPORARY RAILROAD CROSSING GATE DETAIL ON MOT DETAIL SHEET FOR ADDITIONAL INFORMATION.

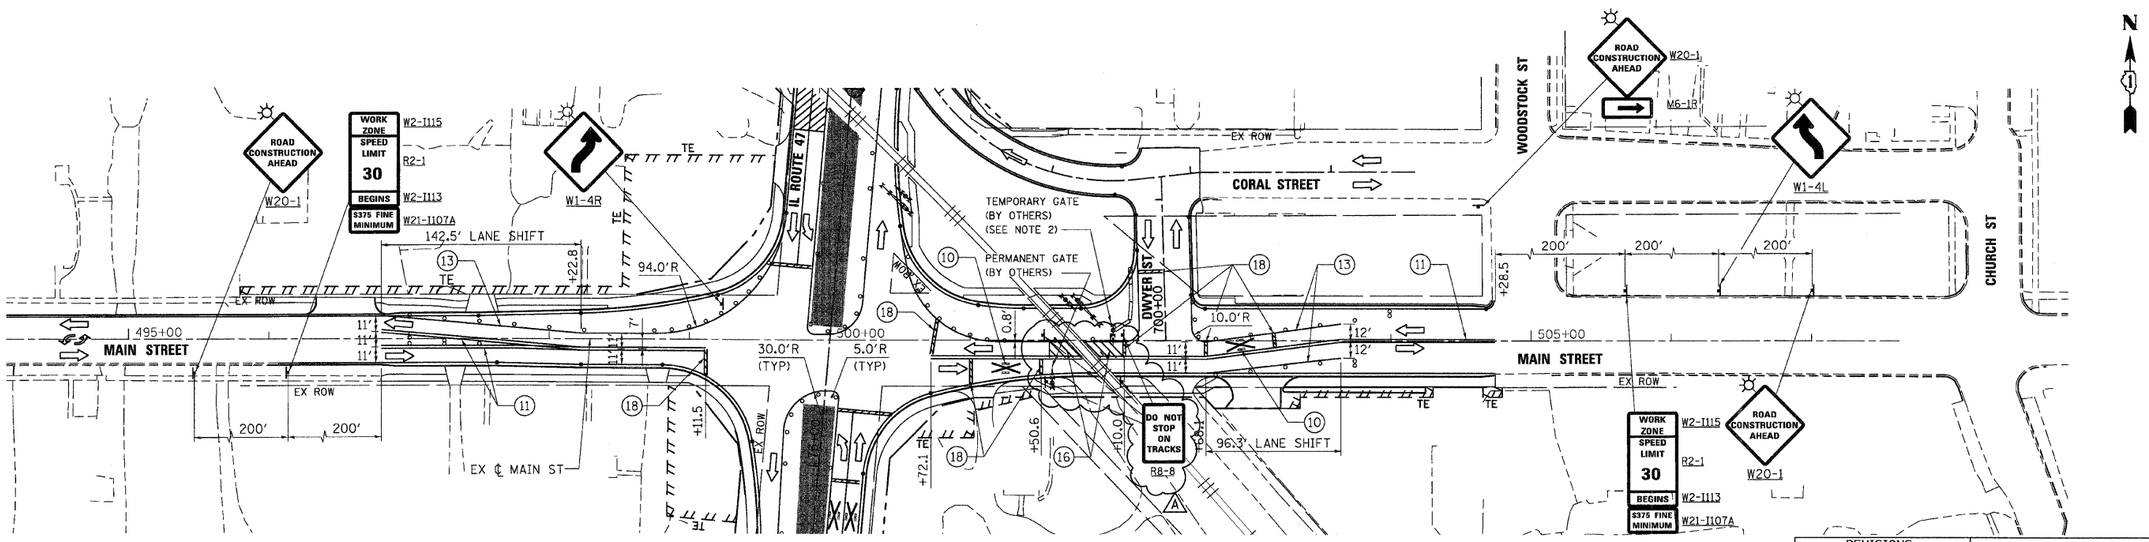

MAIN STREET

REVISIONS	
NAME	DATE
ADDENDUM A	12/21/09

Stanley Consultants INC.
8503 West Higgins Road, Suite 730, Chicago, Illinois 60631-2801
www.stanleygroup.com
Illinois Firm Registration No.: 184-001533
(773) 693-9624

ILLINOIS DEPARTMENT OF TRANSPORTATION

MILL STREET & MAIN STREET

MAINTENANCE OF TRAFFIC - STAGE 3B

SHEET 2 OF 5

SCALE: VERT. 1"=50' HORIZ.

DATE: 8/5/2009

DRAWN BY: E.D.

CHECKED BY: A.A.C

PLOT DATE = Thursday, December 17, 2009
FILE NAME = S:\11-CADD\01-sht\100_mot_st3b_02.dgn
PLOT SCALE = 50.0 '/ in.
USER NAME = 36590