CONTRACT NO. 62882

F.A.P RTE.	SECTION	COUNTY	TOTAL SHEETS	SHEET NO.
326	•	McHENRY	502	146
STA. 9+35.22		TO STA.142+08.53		
FED. ROAD DIST. NO.	ILLINOIS	FED. AID PROJECT		

• (105X & 106) WRS-2

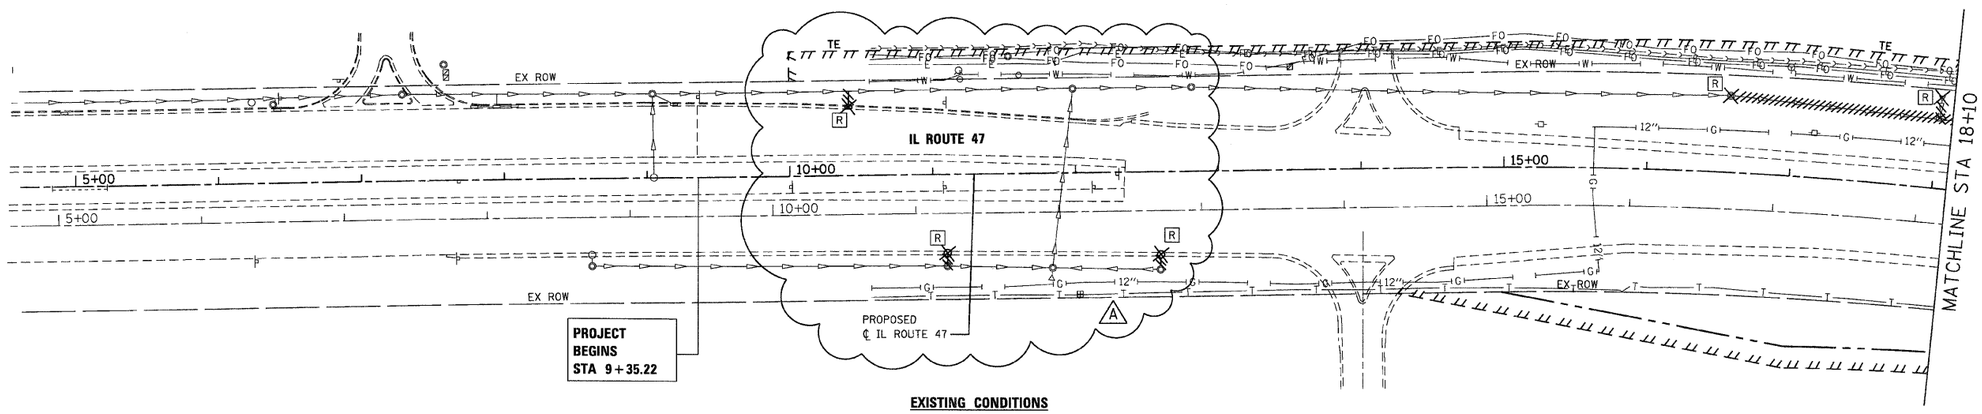

EXISTING CONDITIONS

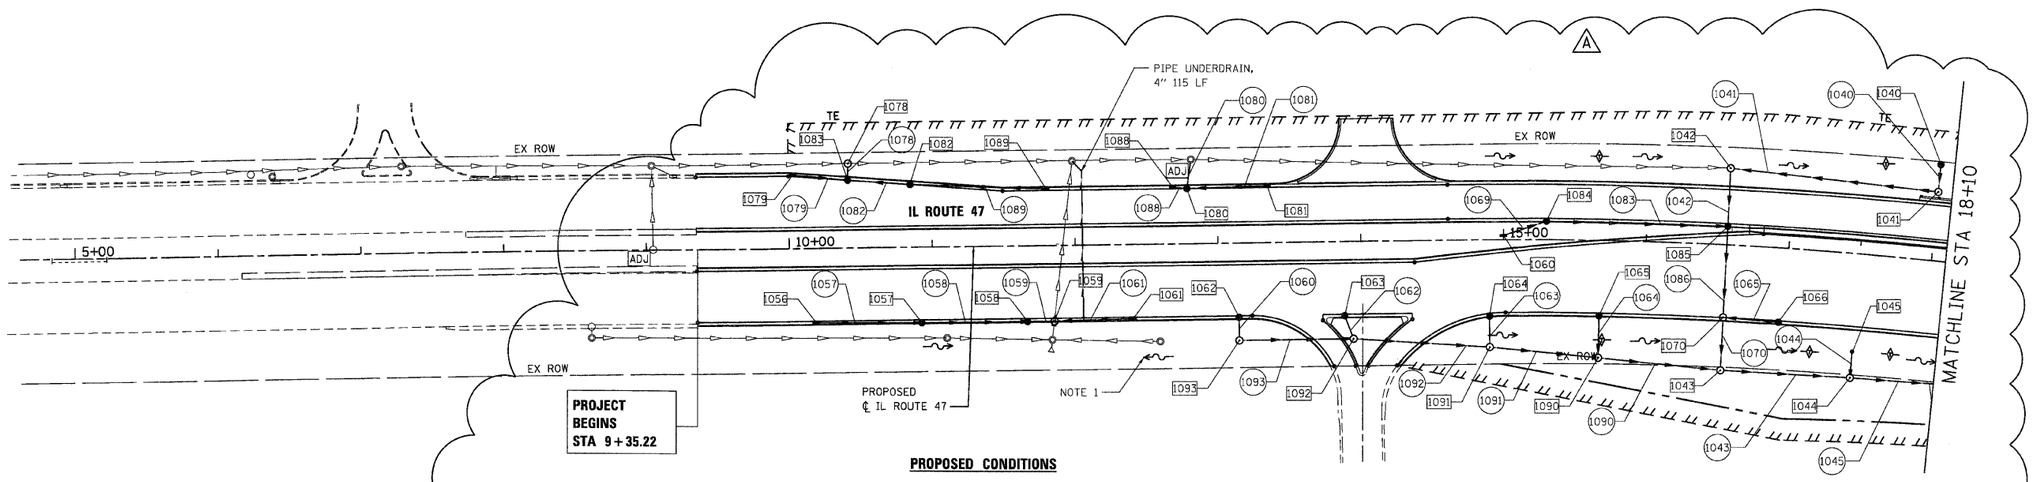

PROPOSED CONDITIONS

NOTES:

1. DITCHES AND SWALES TO BE GRADED AT A MINIMUM SLOPE OF 0.3% TO EXISTING INLET.

REVISIONS	
NAME	DATE
ADDENDUM A	12/21/09

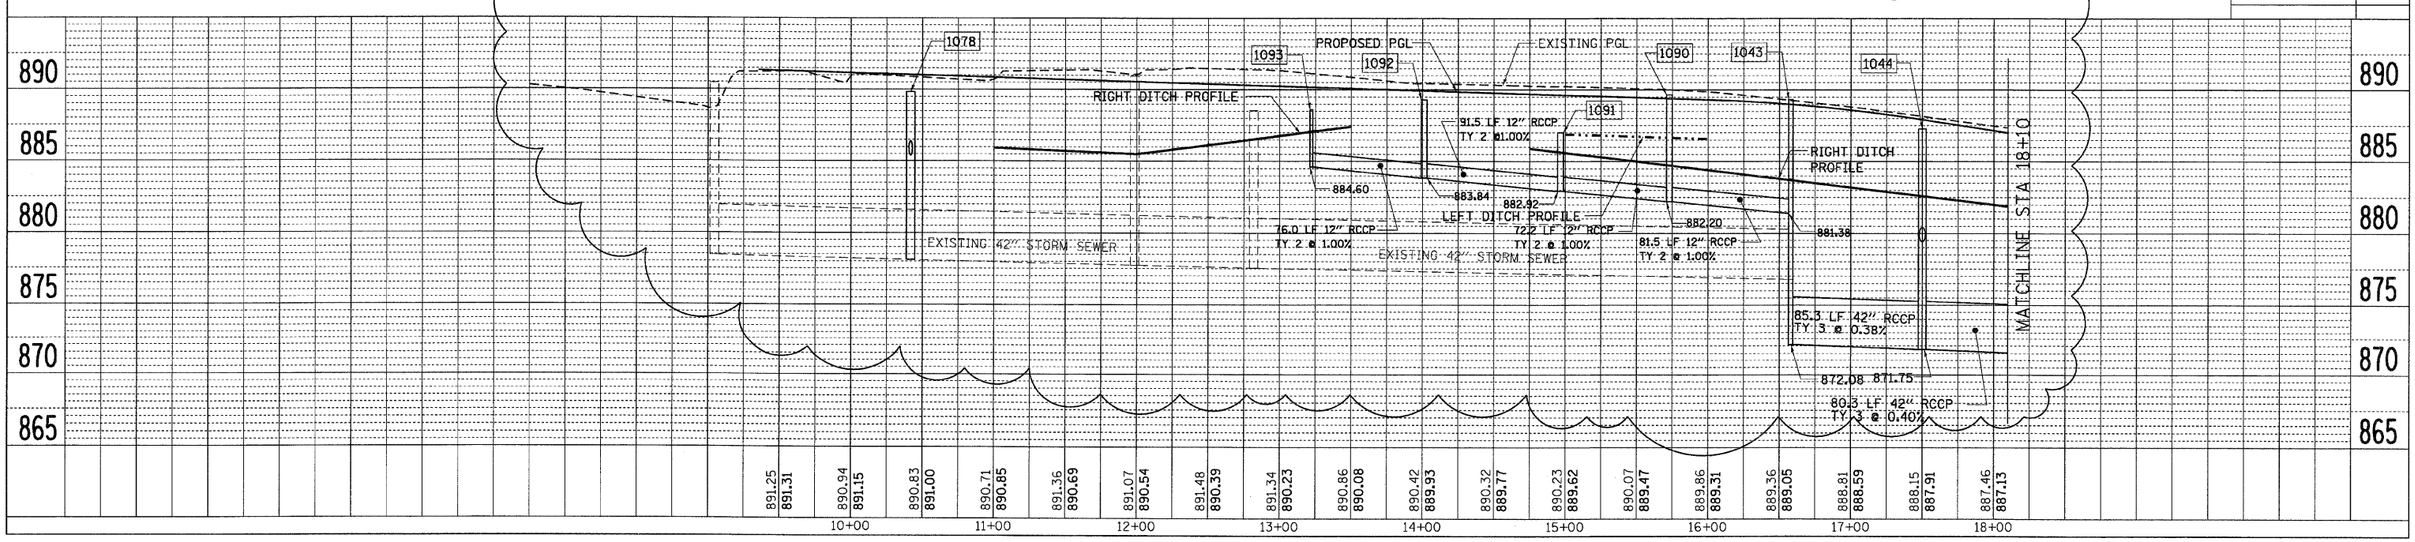

PLAN — SURVEYED / PLOTTED / ALIGNMENT CHECKED / RT. OF WAY CHECKED / ROAD FILE NAME / NOTE BOOK NO. / BY / DATE

PROFILE — SURVEYED / PLOTTED / GRADES CHECKED / BLM. NOTED / STRUCTURE NOTATNS CHKD / NOTE BOOK NO. / BY / DATE

PLOT DATE = Friday, December 18, 2009
FILE NAME = S:\I-CADD\01-sht\146.drn-sht01.dgn
PLOT SCALE = 40.0000 '/ in.
USER NAME = 3976