CONTRACT NO. 62882

F.A.P RTE.	SECTION	COUNTY	TOTAL SHEETS	SHEET NO.
326	•	McHENRY	502	392
STA. 9+35.22		TO STA.142+08.53		
FED. ROAD DIST. NO.	ILLINOIS	FED. AID PROJECT		

• (105X & 106) WRS-2

FINAL SURVEY — NOTE BOOK — NO.
SURVEYED — PLOTTED — TRIANGULATE — AREAS — AREAS CHECKED
BY — DATE

ORIGINAL SURVEY — NOTE BOOK — NO.
SURVEYED — PLOTTED — TRIANGULATE — AREAS — AREAS CHECKED
BY — DATE
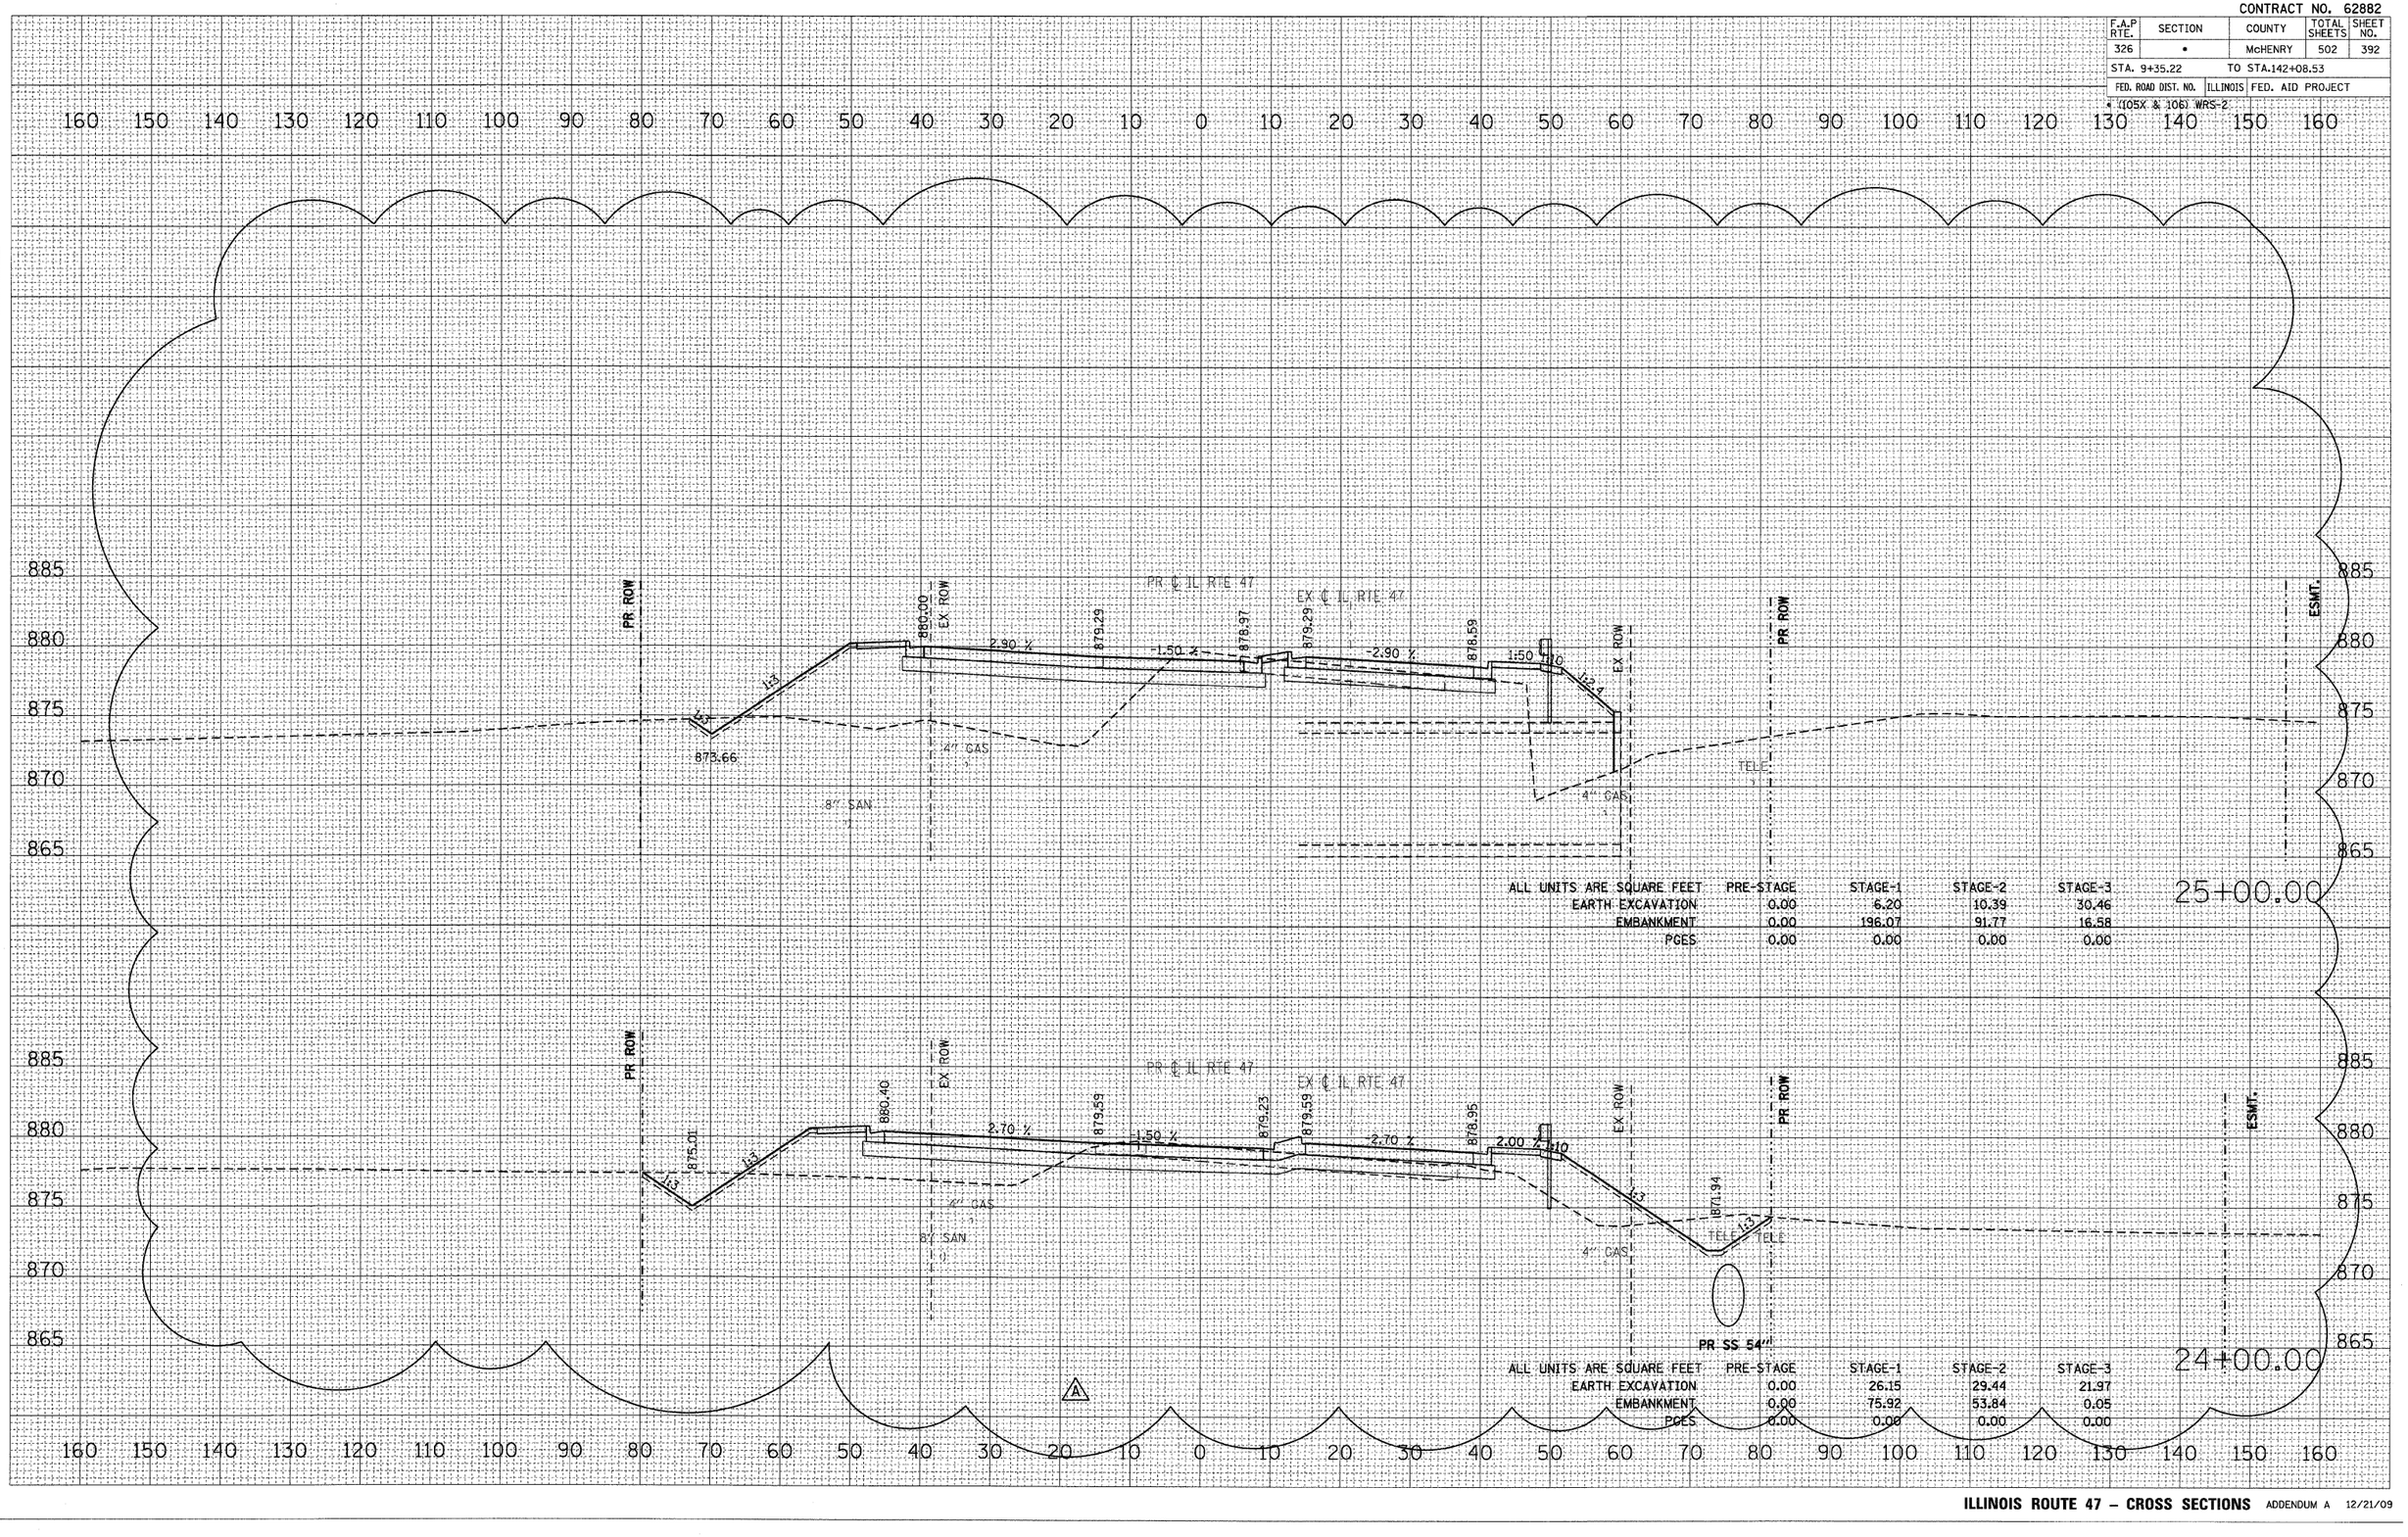
PLOT DATE = 12/17/2009
FILE NAME = s83addendum only_47_xs.dgn
PLOT SCALE = 1\10
USER NAME = #USER#