


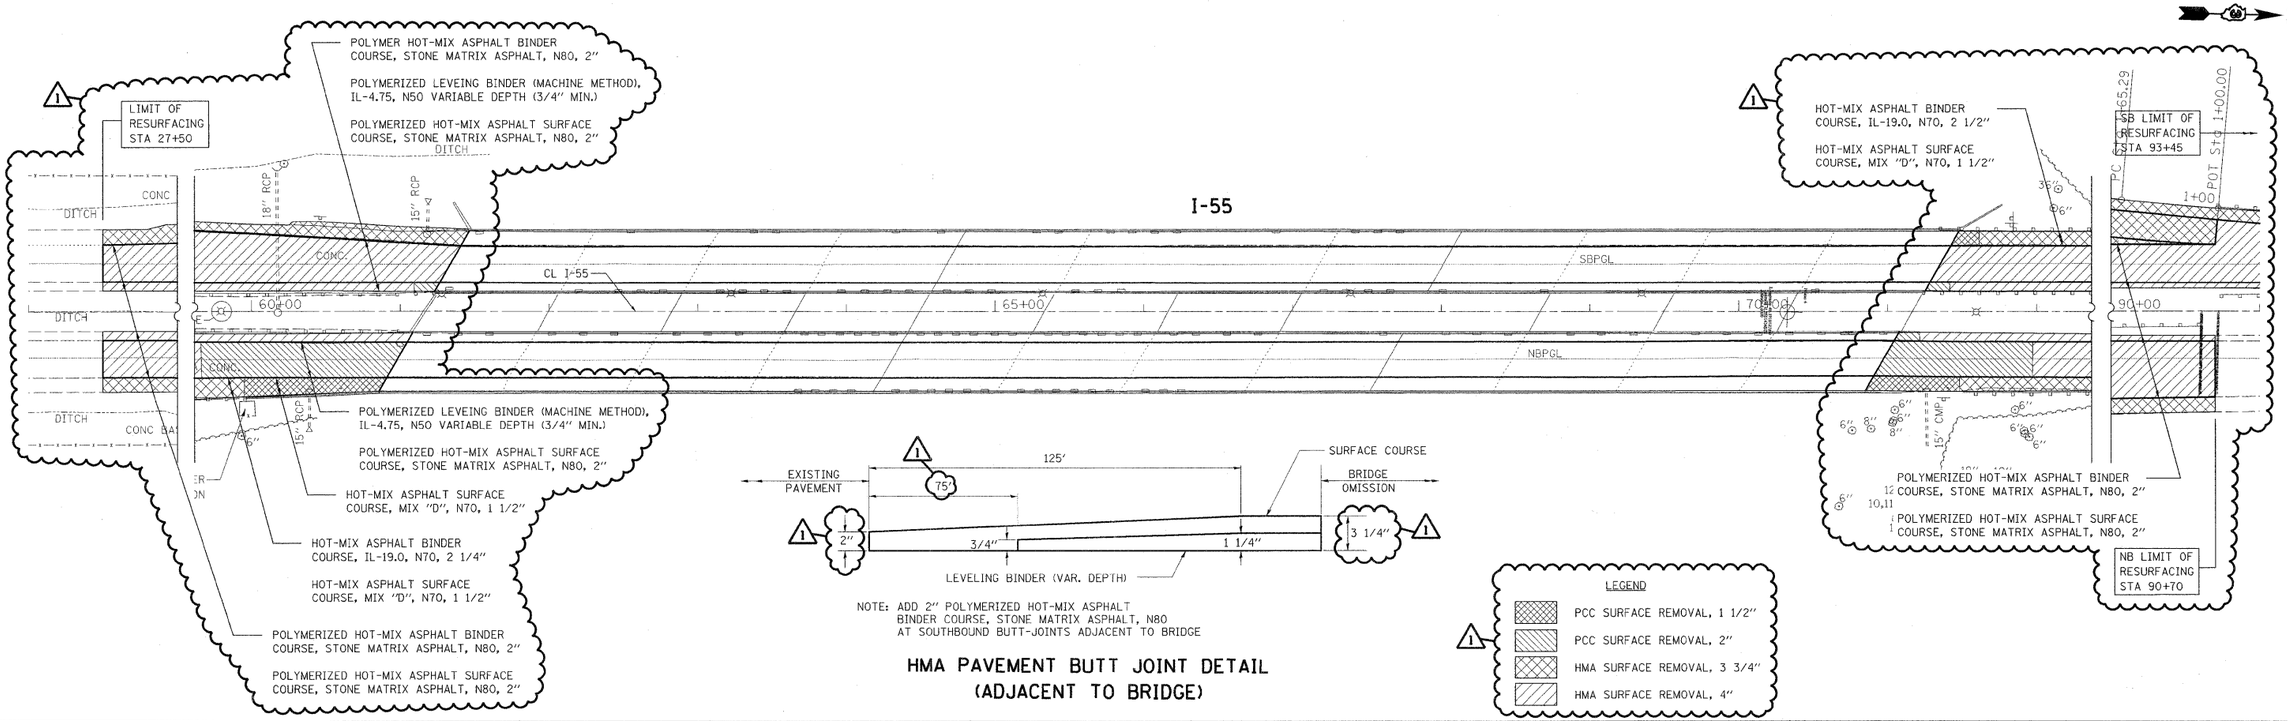


| PLAN | | BY | DATE |
|---|---|---|---|
| SURVEYED | | | |
| PLOTTED | | | |
| ALIGNMENT CHECKED | | | |
| DTL'S CHECKED | | | |
| NOTE BOOK | CADD FILE NAME | | |
| NO. | | | |

| PROFILE | | BY | DATE |
|---|---|---|---|
| SURVEYED | | | |
| PLOTTED | | | |
| GRADES CHECKED | | | |
| B.M. NOTED | | | |
| NOTE BOOK | STRUCTURE DETAILS CHKD | | |
| NO. | | | |

**rjngroup**
Excellence through Ownership
200 West Front Street
Wheaton, Il 60187

| | | | |
|---|---|---|---|
| DESIGNED | - | REVISED | - |
| DRAWN | - | REVISED | - |
| CHECKED | - | REVISED | - |
| DATE | - | REVISED | - |

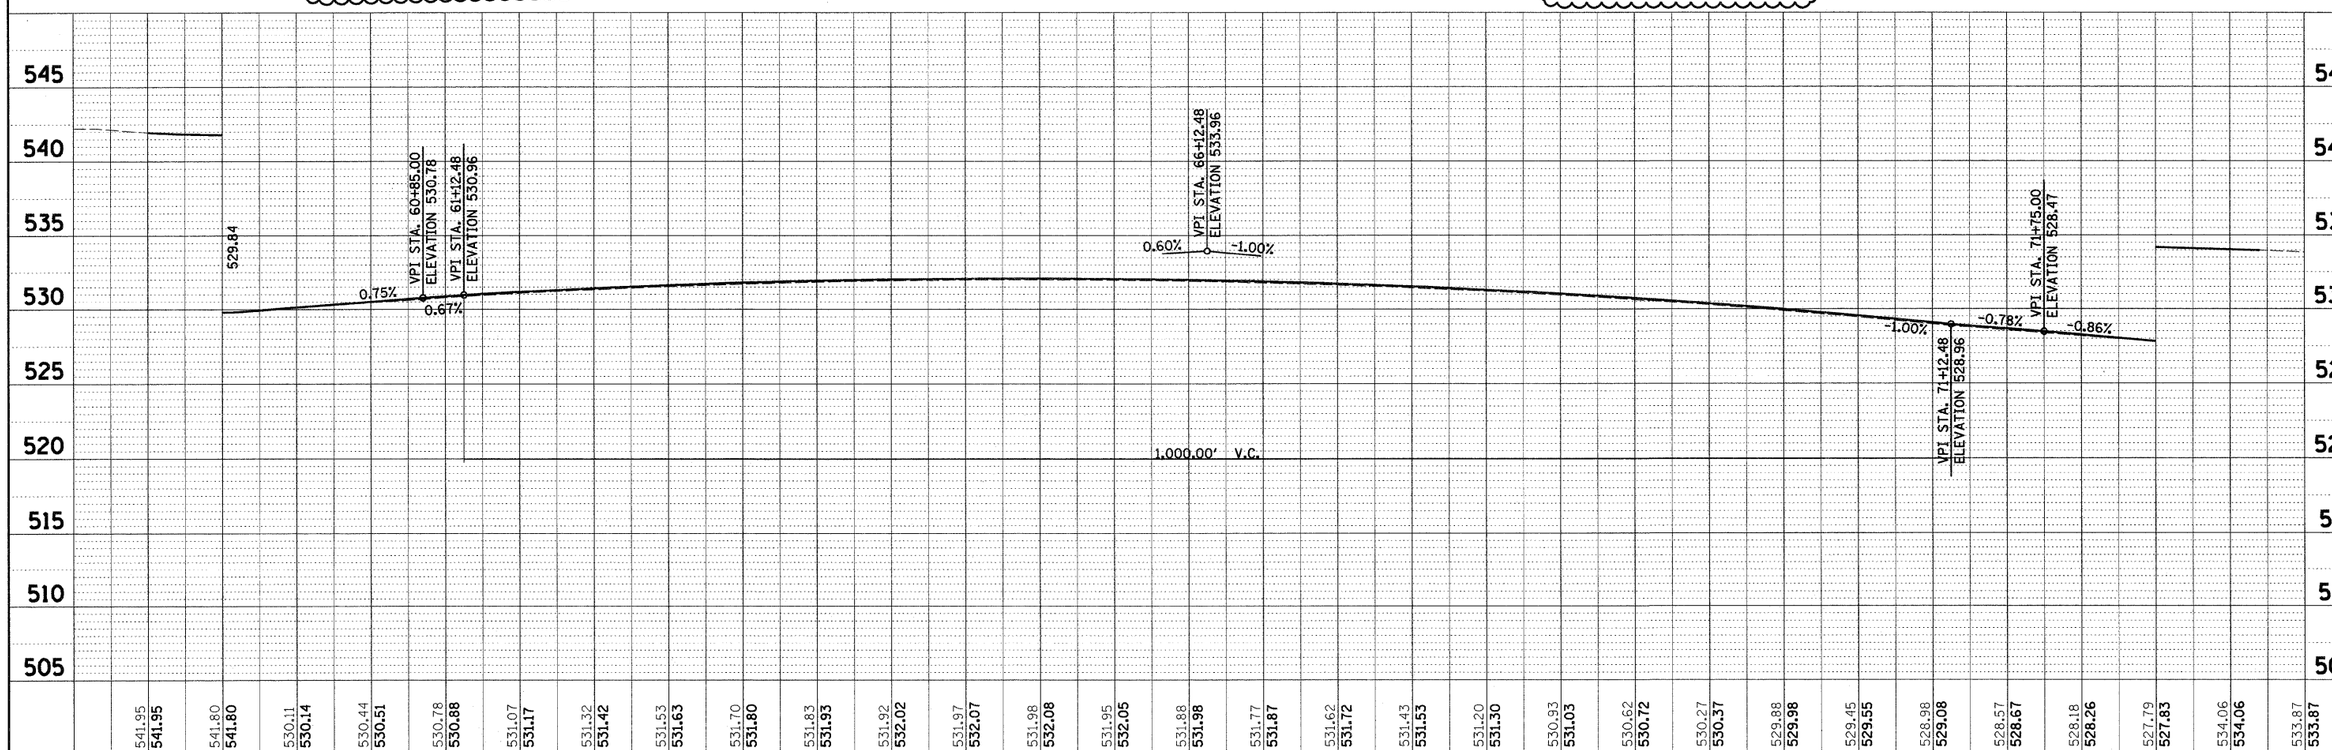**STATE OF ILLINOIS**
**DEPARTMENT OF TRANSPORTATION**

**I-55 OVER THE KANKAKEE RIVER**
**BRIDGE PLAN & PROFILE**

SCALE: 1" = 50' | SHEET NO. X OF 5 SHEETS | STA. 59+00.00 TO STA. 74+00.00

| F.A.I. RTE. | SECTION | COUNTY | TOTAL SHEETS | SHEET NO. |
|---|---|---|---|---|
| 55 | BB (B&B-1) BR | WILL | 72 | 21 |
| | | CONTRACT NO. 62930 | | |
| FED. ROAD DIST. NO. | ILLINOIS | FED. AID PROJECT | | |