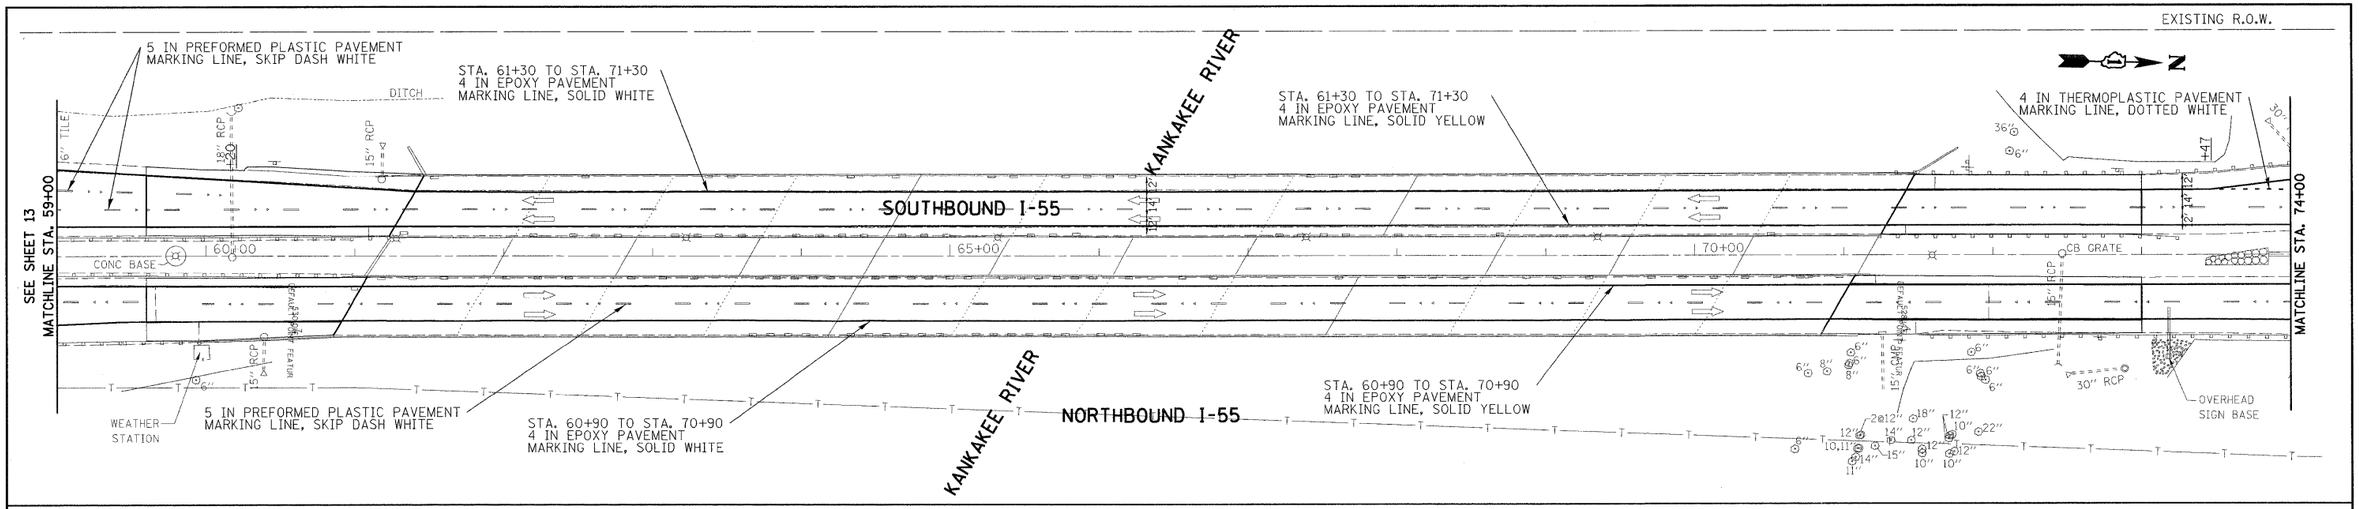

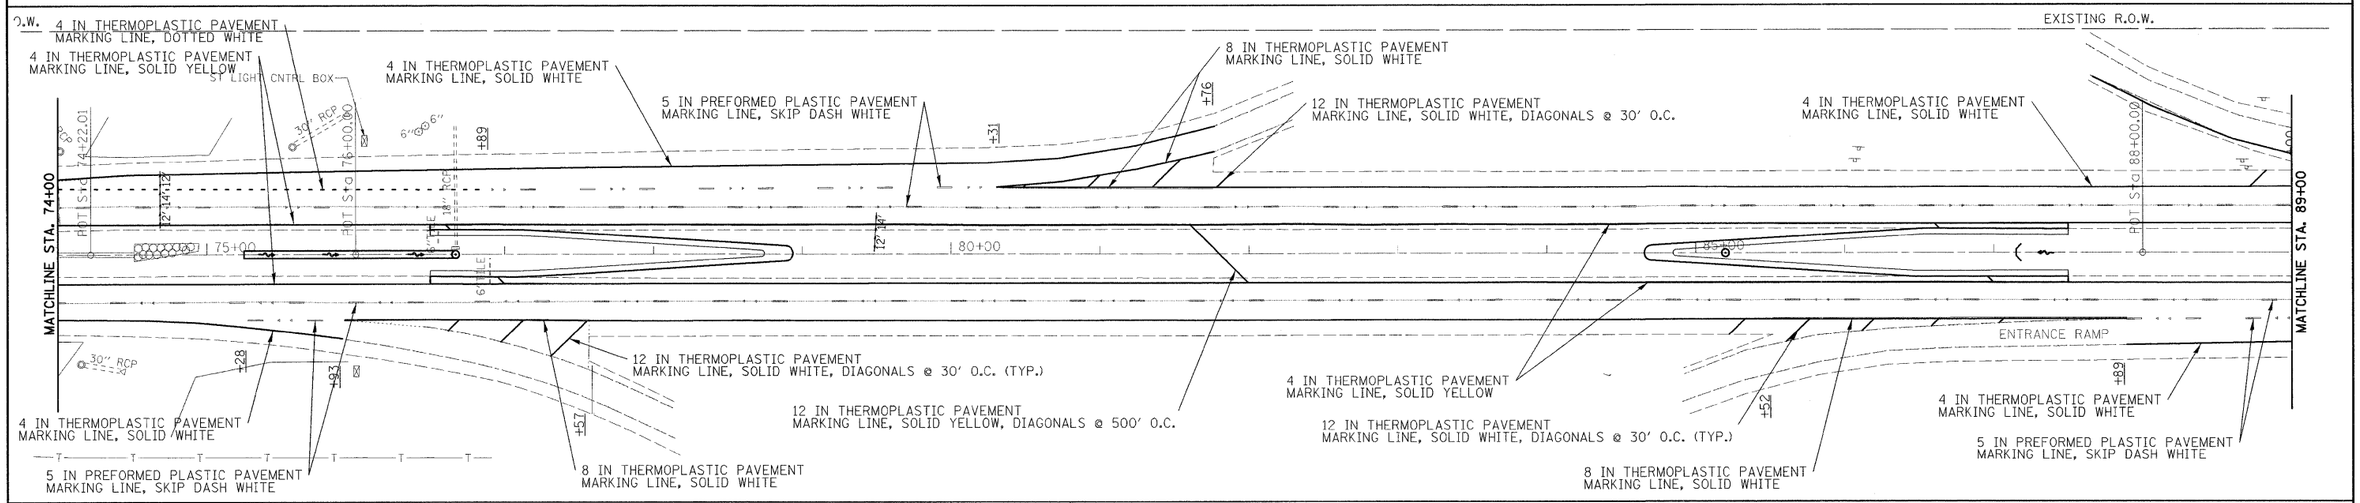

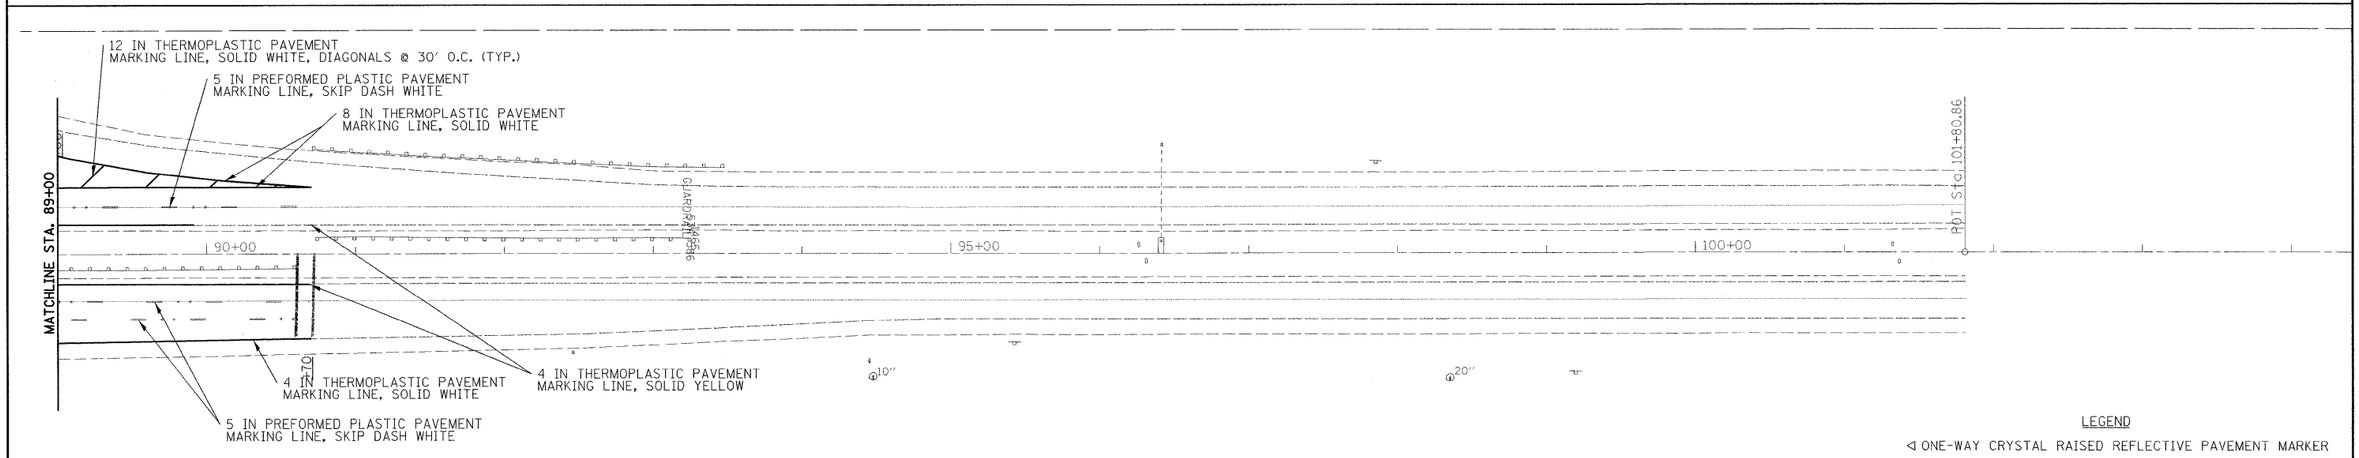

LEGEND

◁ ONE-WAY CRYSTAL RAISED REFLECTIVE PAVEMENT MARKER

rjngroup
Excellence through Ownership
200 West Front Street
Wheaton, Il 60187

DESIGNED	KSD	REVISED	-
DRAWN	KSD	REVISED	-
CHECKED	CMJ	REVISED	-
DATE	03-04-09	REVISED	-

STATE OF ILLINOIS
DEPARTMENT OF TRANSPORTATION

I-55 OVER THE KANKAKEE RIVER
PAVEMENT MARKING PLAN

SCALE: 1" = 50' | SHEET NO. 2 OF 2 SHEETS | STA. 59+00.00 TO STA. 89+00.00

F.A.I. RTE.	SECTION	COUNTY	TOTAL SHEETS	SHEET NO.
55	88 (B&B-1) BR	WILL	72	28
		CONTRACT NO. 62930		
FED. ROAD DIST. NO. 1	ILLINOIS	FED. AID PROJECT		