F.A.U. RTE.	SECTION	COUNTY	TOTAL SHEETS	SHEET NO.
1472 & 3569	06-00073-00-LS	COOK	24	18
STA.	TO STA.			
FED. ROAD DIST. NO.	ILLINOIS	FED. AID PROJECT		

CONTRACT NO. 63133

L-1.0

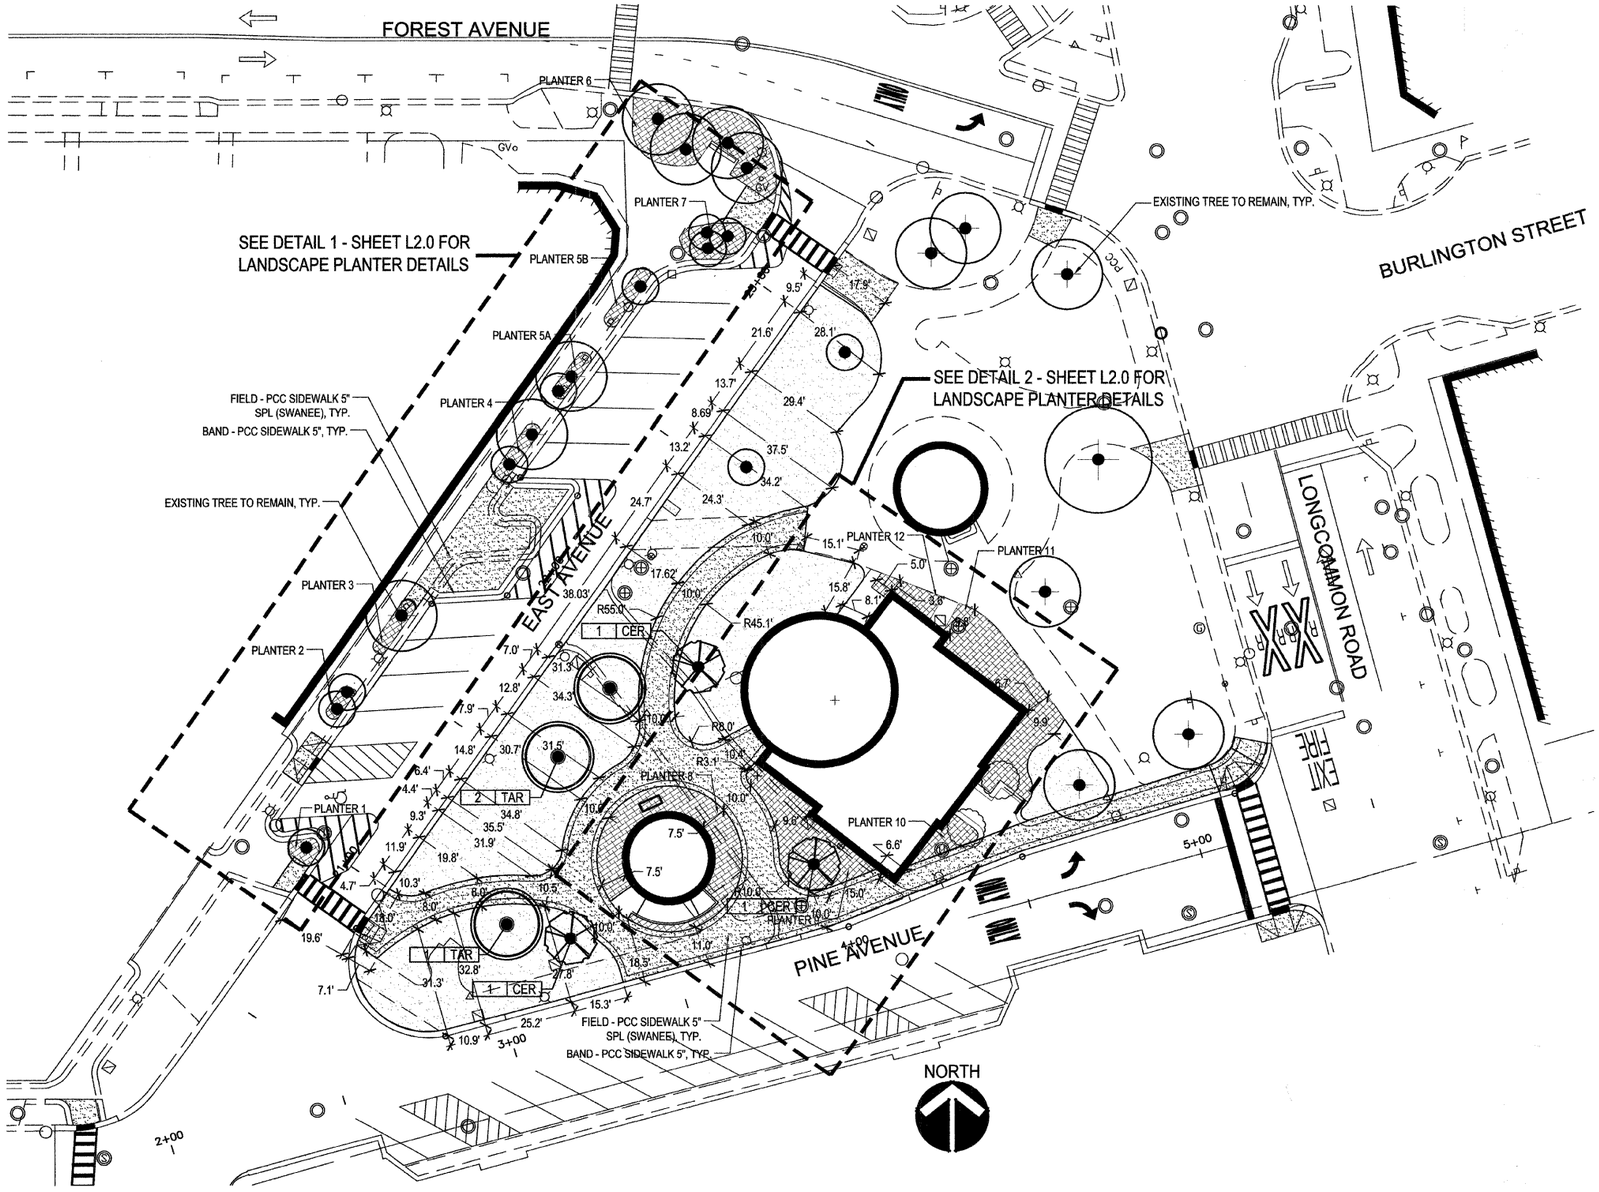

1 WATER TOWER CAMPUS SITE PLAN

SCALE: 1" = 20'-0"

Diane Legge Kemp, Principal
DLK Civic Design
410 South Michigan Avenue
Chicago, Illinois 60605
ph: 312.322.0911

LICENSED ARCHITECT
DIANE LEGGE KEMP
001-009224
STATE OF ILLINOIS
#157-00[illegible]
exp. 8/31/[illegible]

FOR SHEETS L-1.0 THROUGH L-3.0
AND A-1.0 THROUGH A-2.0

DLK
Civic Design
The Fine Arts Building
410 South Michigan Avenue
Chicago, Illinois 60605
Tel. 312.322.0911
Fax 312.322.5324
www.dlkinc.com

REVISIONS NAME	DATE

ILLINOIS DEPARTMENT OF TRANSPORTATION
FAU ROUTES 1472 & 3569
VILLAGE OF RIVERSIDE
RAILWAY/WATER TOWER CAMPUS RESTORATION PROJECT

LANDSCAPE SITE PLAN

SCALE: 1"=20'-0"
DATE: 03-27-2009
DRAWN BY: SM
CHECKED BY: JE