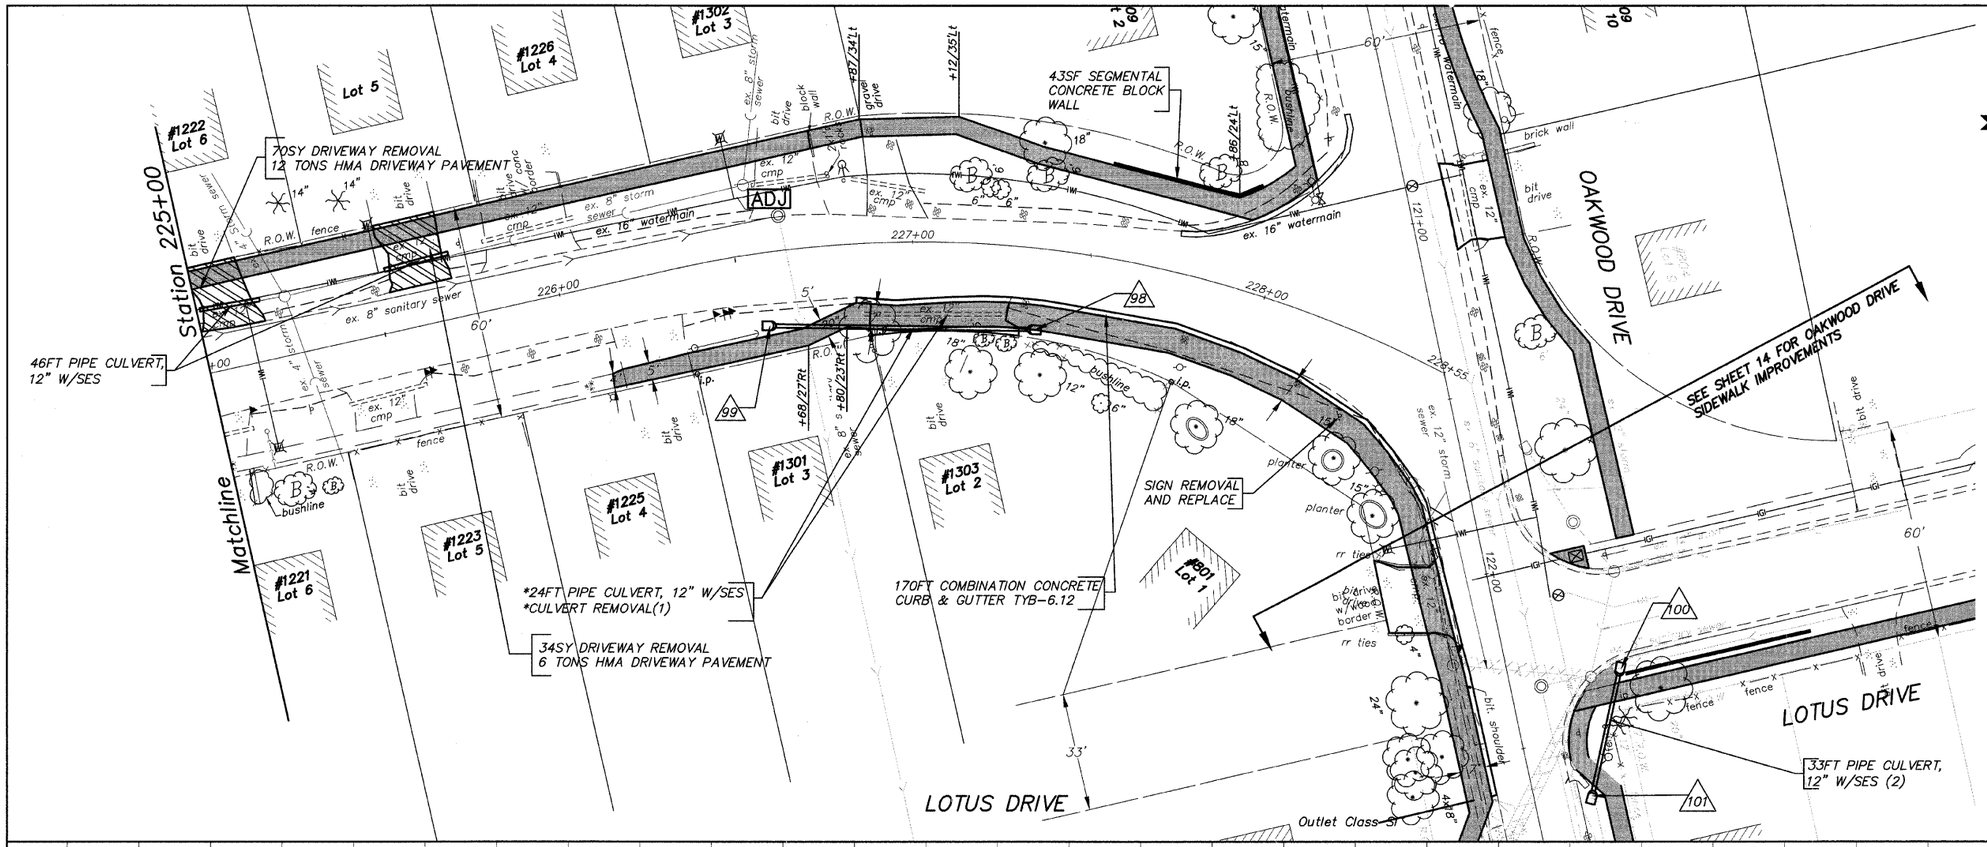

ITEM	ELEVATION	DESCRIPTION
98	759.33	SES
99	754.08	SES
100	756.38	SES
101	752.99	SES

SUPPLEMENTAL LEGEND

*DRIVEWAY PAVEMENT REMOVAL
*HMA DRIVEWAY PAVEMENT

NOTE:
EXISTING PIPE CULVERT CONNECTIONS TO MANHOLES INCLUDED IN COST OF PIPE CULVERT (TYP.)

NOTE:
LANDSCAPE/DECORTIVE PLANTINGS WITHIN CONSTRUCTION LIMITS IN R.O.W. ARE TO BE REMOVED/DISPOSED OF OFF-SITE, COST TO BE INCLUDED IN EARTH EXCAVATION.

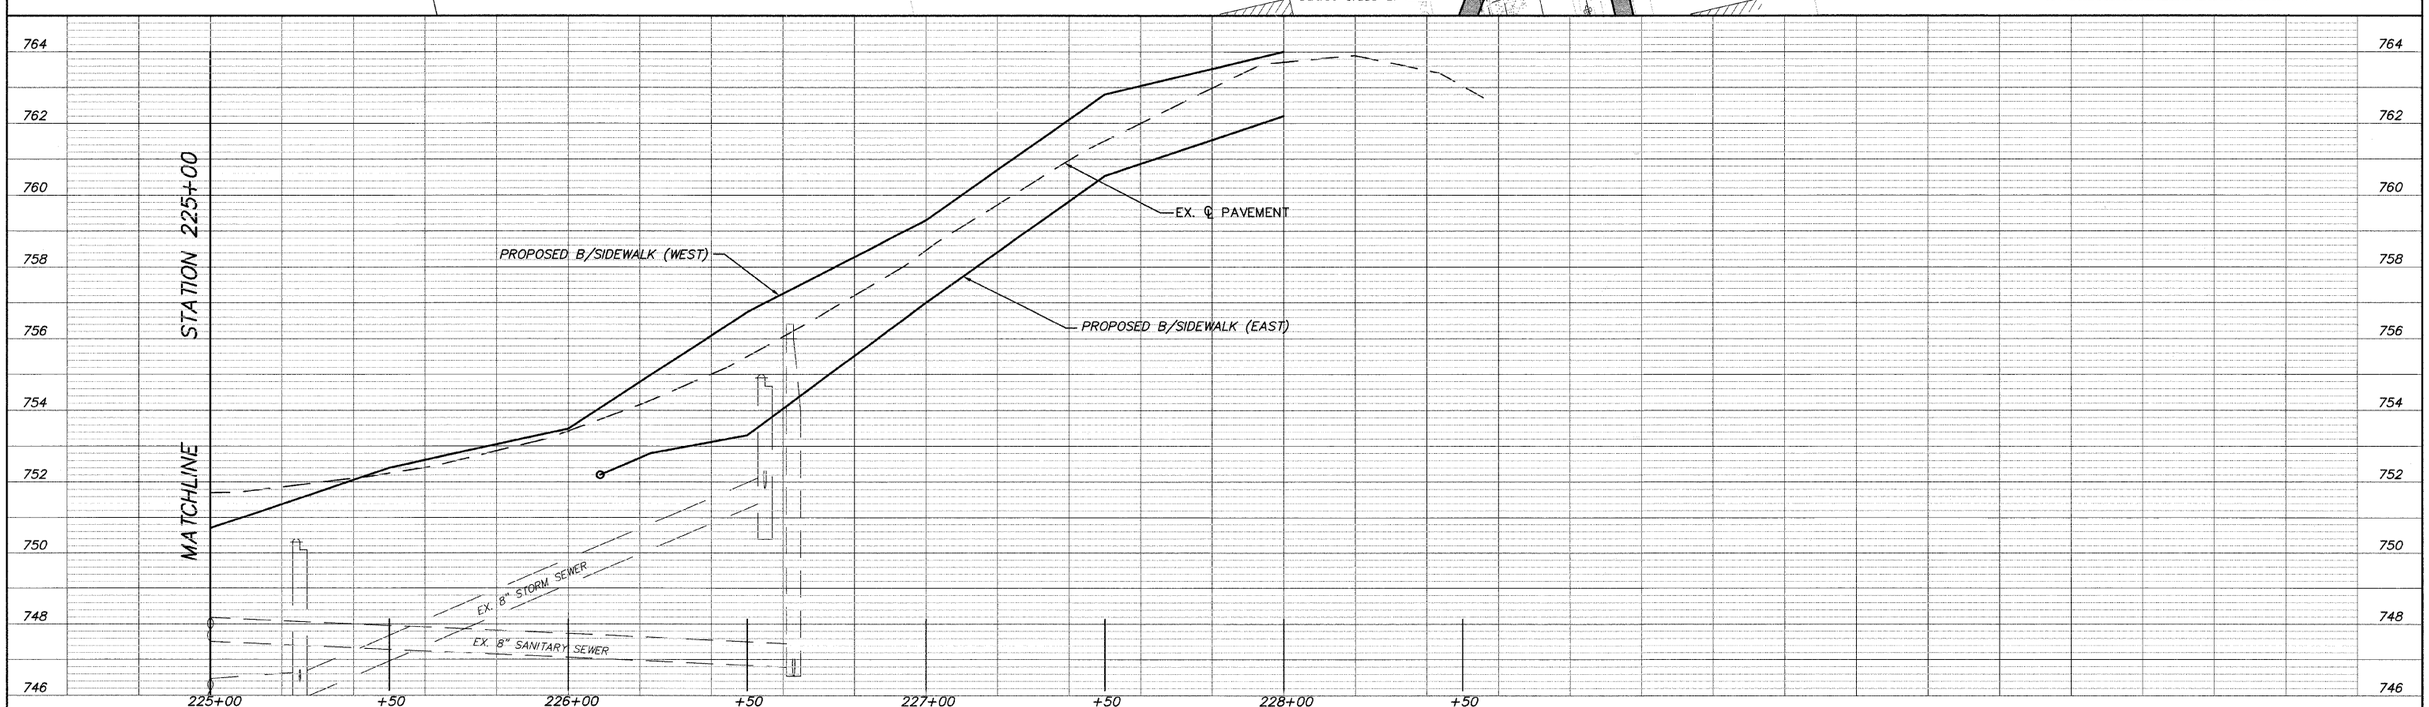

FILE NAME = 10258805.DWG	USER NAME =	DESIGNED — RJD	REVISED —	STATE OF ILLINOIS DEPARTMENT OF TRANSPORTATION	PLAN AND PROFILE	F.A. RTE.	SECTION	COUNTY	TOTAL SHEETS / SHEET NO.
	FILE NAME =	DRAWN — EC	REVISED —			---	08-00062-00-SW	LAKE	73 / 29
	PLOT SCALE =	CHECKED — RJD	REVISED —					CONTRACT NO. 63280	
	PLOT DATE =	DATE — 10/02/09	REVISED —		SCALE: 1"=20' / SHEET NO. 29 OF 73 SHEETS / STA. 225+00 TO STA. 228+55			ILLINOIS FED. AID PROJECT	