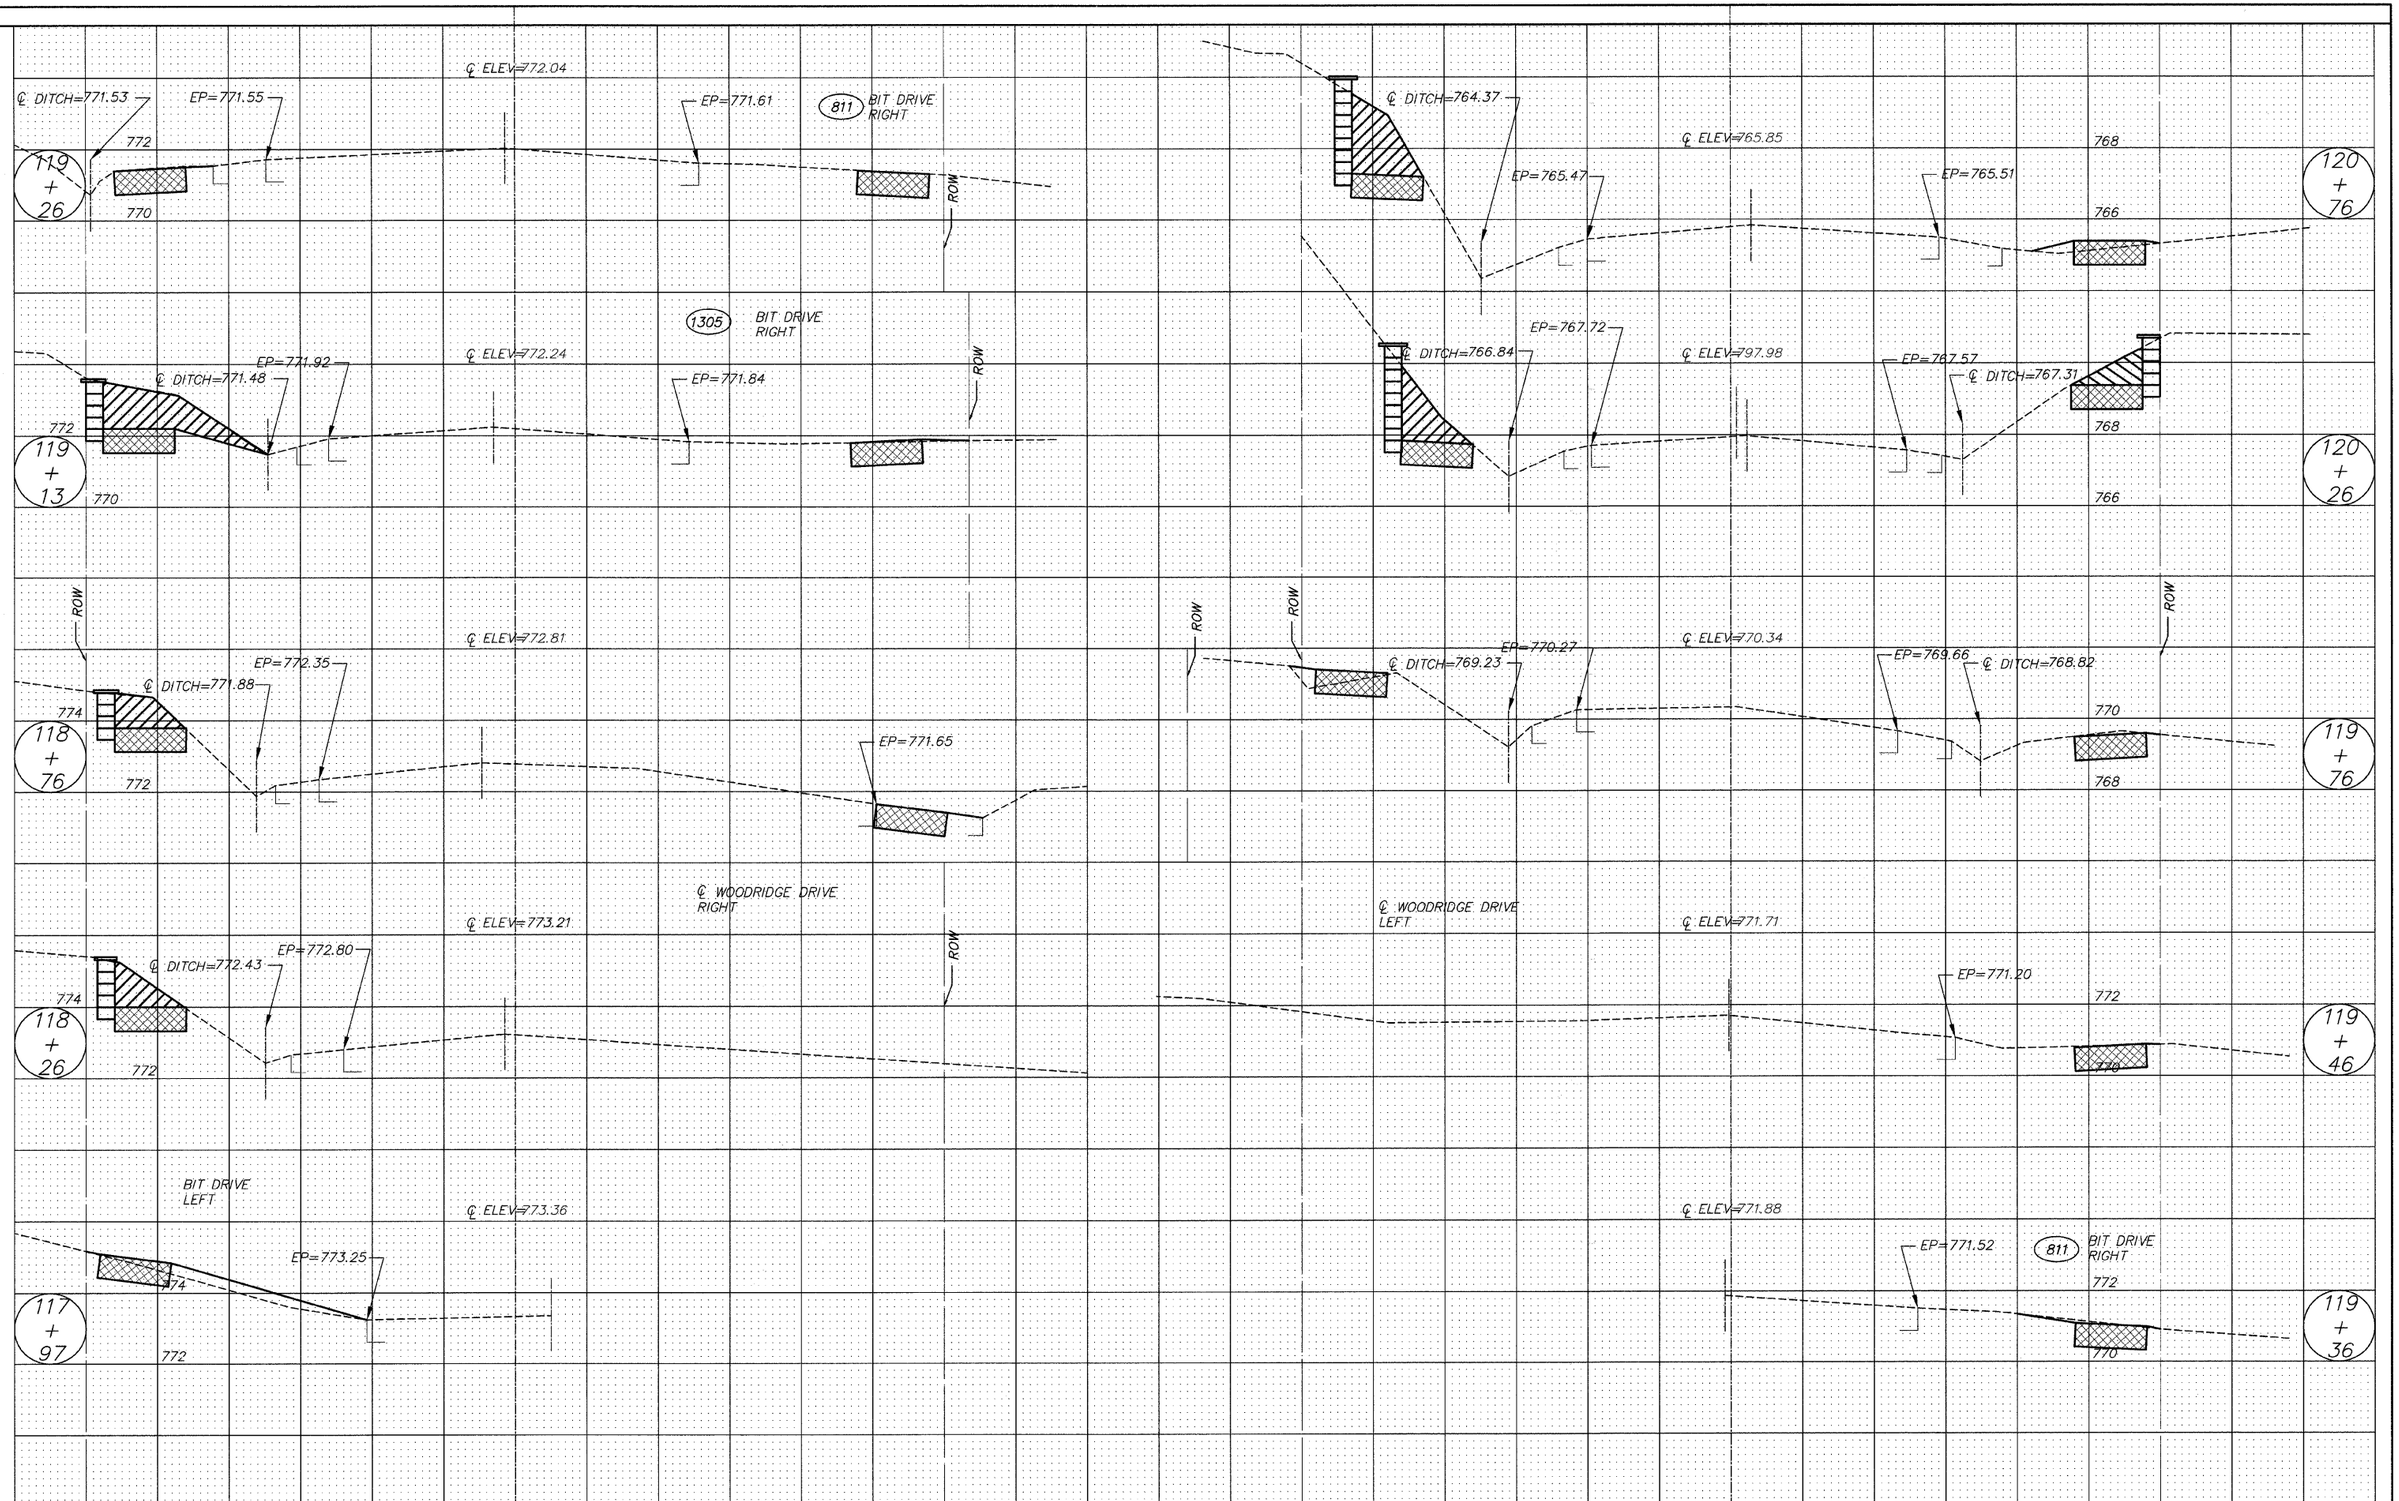

FILE NAME = 102588x3.DWG	USER NAME =	DESIGNED — RJD	REVISED —
	FILE NAME =	DRAWN — EC	REVISED —
	PLOT SCALE =	CHECKED — RJD	REVISED —
	PLOT DATE =	DATE — 10/02/09	REVISED —

STATE OF ILLINOIS
DEPARTMENT OF TRANSPORTATION

CROSS SECTION

SCALE: 1"=5' | SHEET NO. 48 OF 73 SHEETS | STA. 117+97 TO STA. 120+76

F.A. RTE.	SECTION	COUNTY	TOTAL SHEETS	SHEET NO.
---	08-00062-00-SW	LAKE	73	48

CONTRACT NO. 63280

ILLINOIS FED. AID PROJECT