SECTION 30, TOWNSHIP 36, RANGE 15

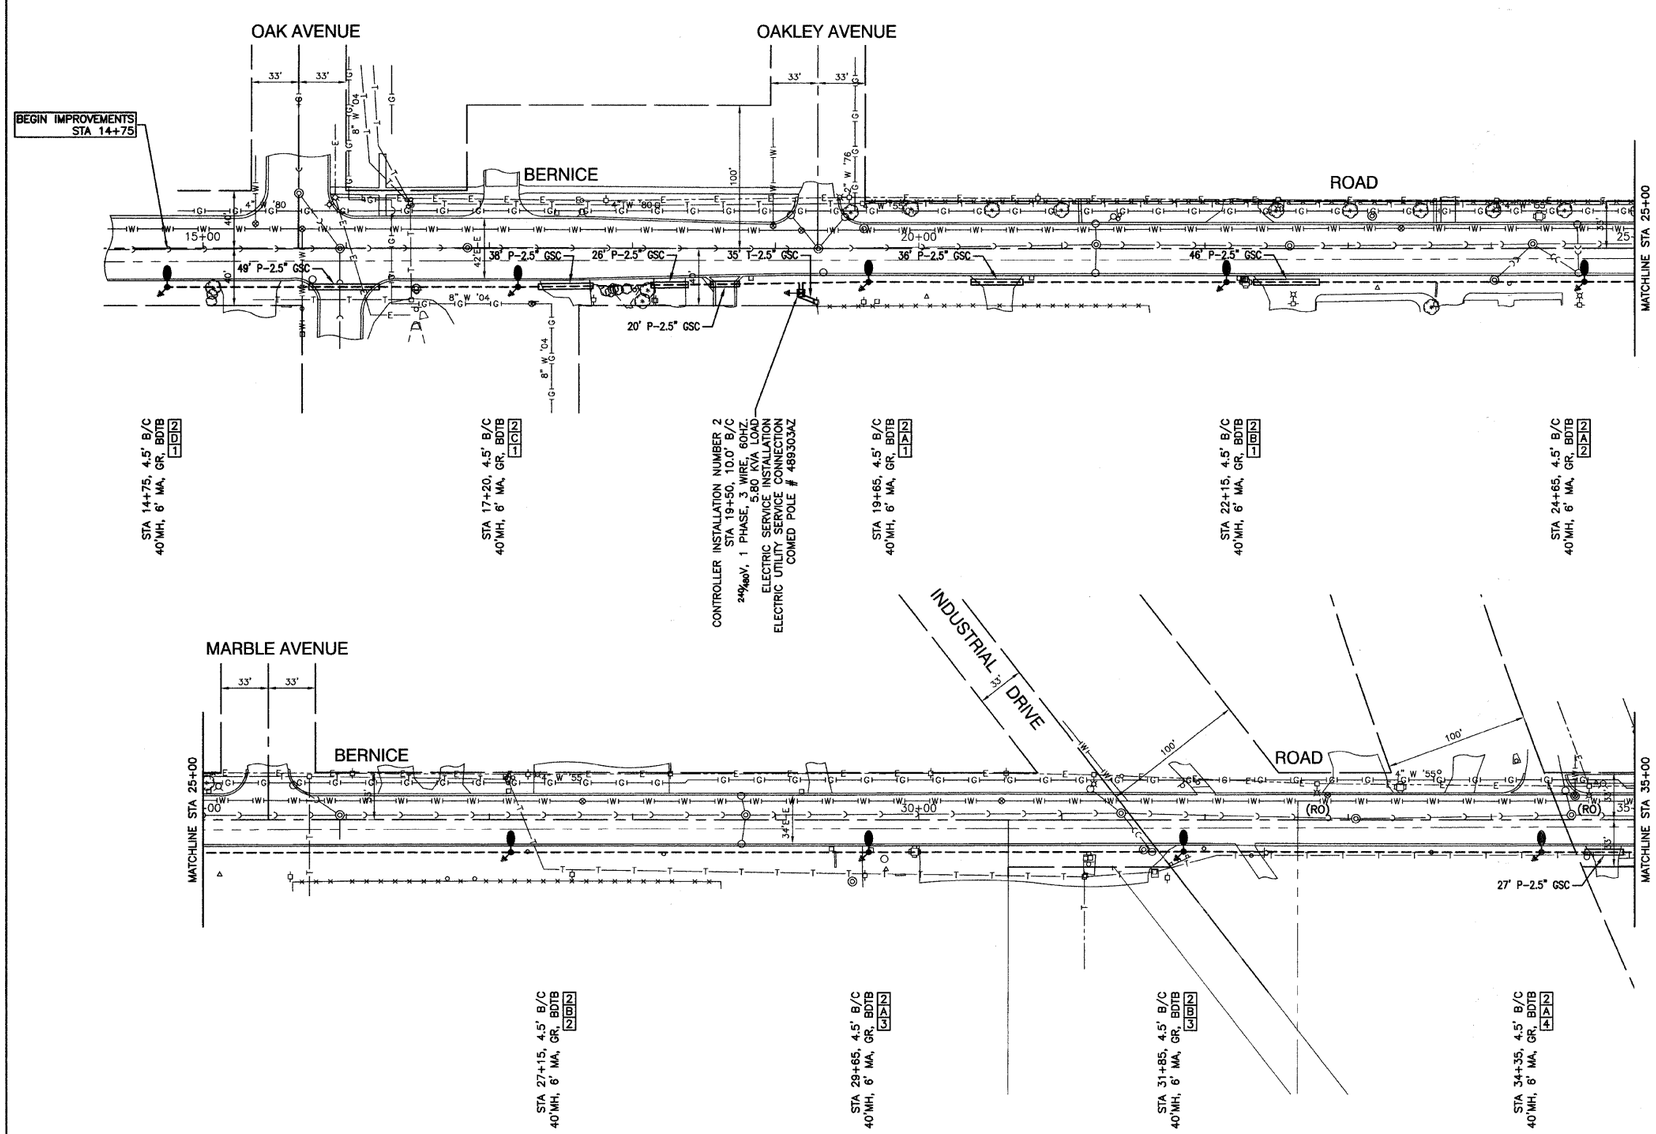

N

SCALE: 1"= 50'

LEGEND:

- EXISTING STREET LIGHT
- PROPOSED STREET LIGHT–250W HPS
- PROPOSED CONTROLLER, CONSOLE TYPE
- P — CONDUIT, PUSHED, GALVANIZED STEEL, SIZE AS NOTED
- T — CONDUIT, TRENCHED, GALVANIZED STEEL, SIZE AS NOTED
- UNIT DUCT, 600V, 3–1/C NO.4, 1/C NO.6 GROUND, (XLP–TYPE USE),1–1/4" DIA., POLYETHYLENE
- SERVICE WIRE, 3–1/C, NO. 1/0 AWG. (SEE LIGHTING CONTROLLER PLAN)
- GR — GROUND ROD, 5/8" DIA. x 10'
- (R) — REMOVAL OF EXISTING STREET LIGHT
- (RO) — REMOVAL OF EXISTING STREET LIGHT (BY OTHERS)
- MH — MOUNTING HEIGHT
- MA — MAST ARM
- B/C — BACK OF CURB
- BDTB — BREAKAWAY DEVICE, TRANSFORMER BASE, 15" BOLT CIRCLE
- R&R — REMOVE AND REPLACE EXISTING STREET LIGHT

POLE IDENTIFICATION

1 C 1 — CABINET NUMBER, CIRCUIT, POLE POSITION

PLAN — SURVEYED, PLOTTED, ALIGNMENT CHECKED, RT. OF WAY CHECKED, CADD FILE NAME, NOTE BOOK NO., BY, DATE

PROFILE — SURVEYED, PLOTTED, GRADES CHECKED, B.M. NOTED, NOTE BOOK, BY, DATE

Robinson ENGINEERING

FILE NAME = 09321-PLAN-01 - IDOT P01	USER NAME =	DESIGNED — PAP	REVISED —	STATE OF ILLINOIS DEPARTMENT OF TRANSPORTATION	OAK AVE. TO WENTWORTH AVE. STREET LIGHTING STREET LIGHTING PLAN SHEETS	F.A.U. RTE. 1683	SECTION 09-00166-01-LT	COUNTY COOK	TOTAL SHEETS 12 / SHEET NO. 3
		CHECKED — EJT	REVISED —					CONTRACT NO. 63285	
	PLOT SCALE = 1"=50'	DRAWN — MJD	REVISED —						
	PLOT DATE = 10-19-09	CHECKED — DWS	REVISED —		SCALE: 1"=50' / SHEET NO. 3 OF 12 SHEETS / STA. 14+75 TO STA. 35+00	FED. ROAD DIST. NO. 1	ILLINOIS	FED. AID PROJECT 9003(335)	