SECTION 30, TOWNSHIP 36, RANGE 15

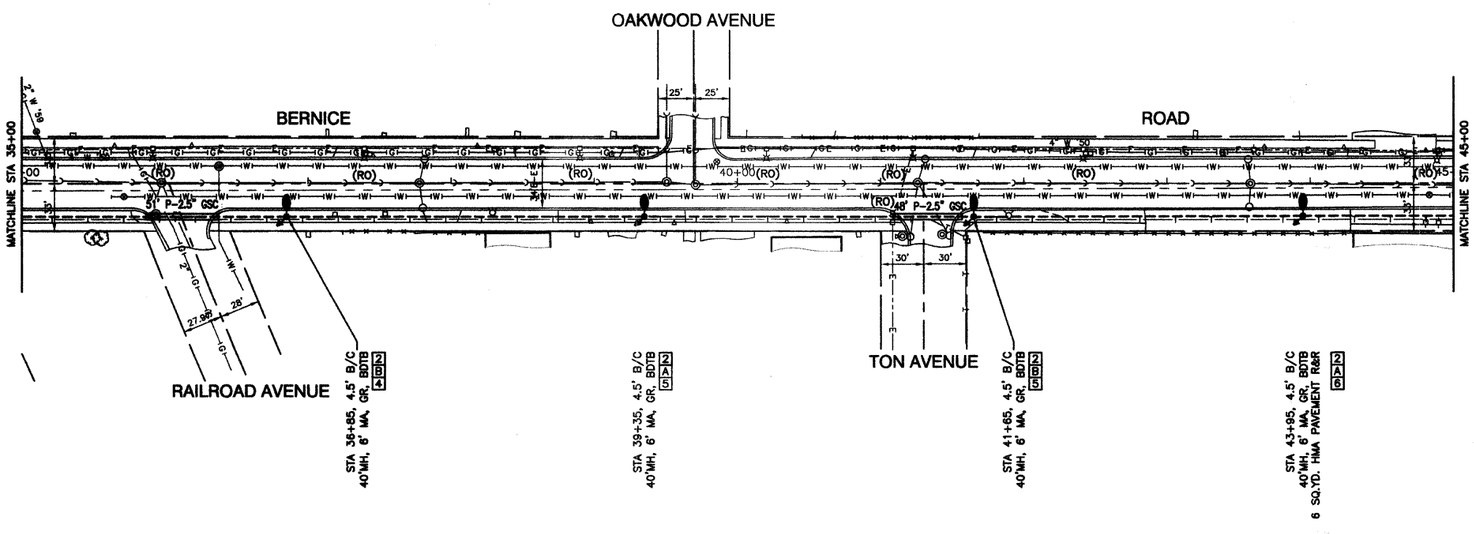

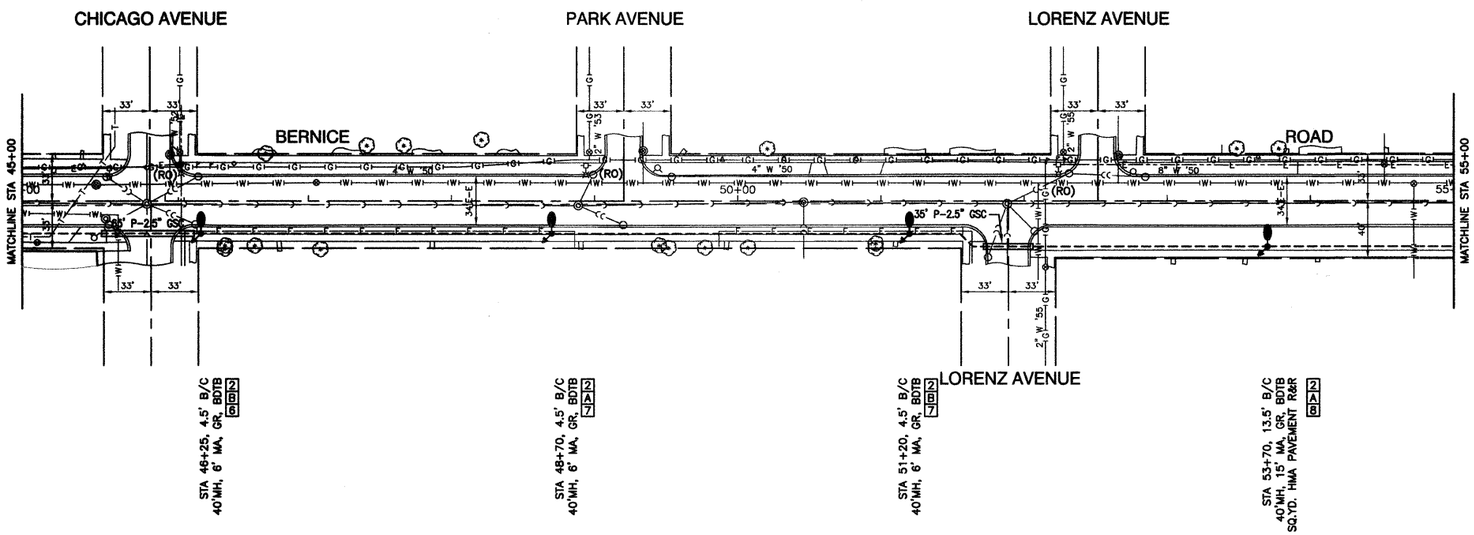

N

SCALE: 1"= 50'

LEGEND:

- EXISTING STREET LIGHT
- PROPOSED STREET LIGHT–250W HPS
- PROPOSED CONTROLLER, CONSOLE TYPE
- CONDUIT, PUSHED, GALVANIZED STEEL, SIZE AS NOTED
- CONDUIT, TRENCHED, GALVANIZED STEEL, SIZE AS NOTED
- UNIT DUCT, 600V, 3–1/C NO.4, 1/C NO.6 GROUND, (XLP–TYPE USE),1–1/4" DIA., POLYETHYLENE
- SERVICE WIRE, 3–1/C, NO. 1/0 AWG. (SEE LIGHTING CONTROLLER PLAN)
- GR — GROUND ROD, 5/8" DIA. x 10'
- (R) — REMOVAL OF EXISTING STREET LIGHT
- (RO) — REMOVAL OF EXISTING STREET LIGHT (BY OTHERS)
- MH — MOUNTING HEIGHT
- MA — MAST ARM
- B/C — BACK OF CURB
- BDTB — BREAKAWAY DEVICE, TRANSFORMER BASE, 15" BOLT CIRCLE
- R&R — REMOVE AND REPLACE EXISTING STREET LIGHT

POLE IDENTIFICATION

1 C 1 — CABINET NUMBER, CIRCUIT, POLE POSITION

Robinson ENGINEERING

FILE NAME = 09321-PLAN-01 - IDOT P02	USER NAME =	DESIGNED — PAP	REVISED —	STATE OF ILLINOIS DEPARTMENT OF TRANSPORTATION	OAK AVE. TO WENTWORTH AVE. STREET LIGHTING STREET LIGHTING PLAN SHEETS	F.A.U. RTE.	SECTION	COUNTY	TOTAL SHEETS	SHEET NO.
		CHECKED — EJT	REVISED —			1683	09-00166-01-LT	COOK	12	4
	PLOT SCALE = 1"=50'	DRAWN — MJD	REVISED —					CONTRACT NO. 63285		
	PLOT DATE = 10-19-09	CHECKED — DWS	REVISED —		SCALE: 1"=50' / SHEET NO. 4 OF 12 SHEETS / STA. 35+00 TO STA. 55+00	FED. ROAD DIST. NO. 1	ILLINOIS	FED. AID PROJECT 9003(335)		