CONTRACT NO. 63308

F.A. RTE.	SECTION	COUNTY	TOTAL SHEETS	SHEET NO.
1617	09-00077-00-RS	COOK	9	5
STA. 00+00		TO STA. 21+00		
FED. ROAD DIST. NO.	ILLINOIS			

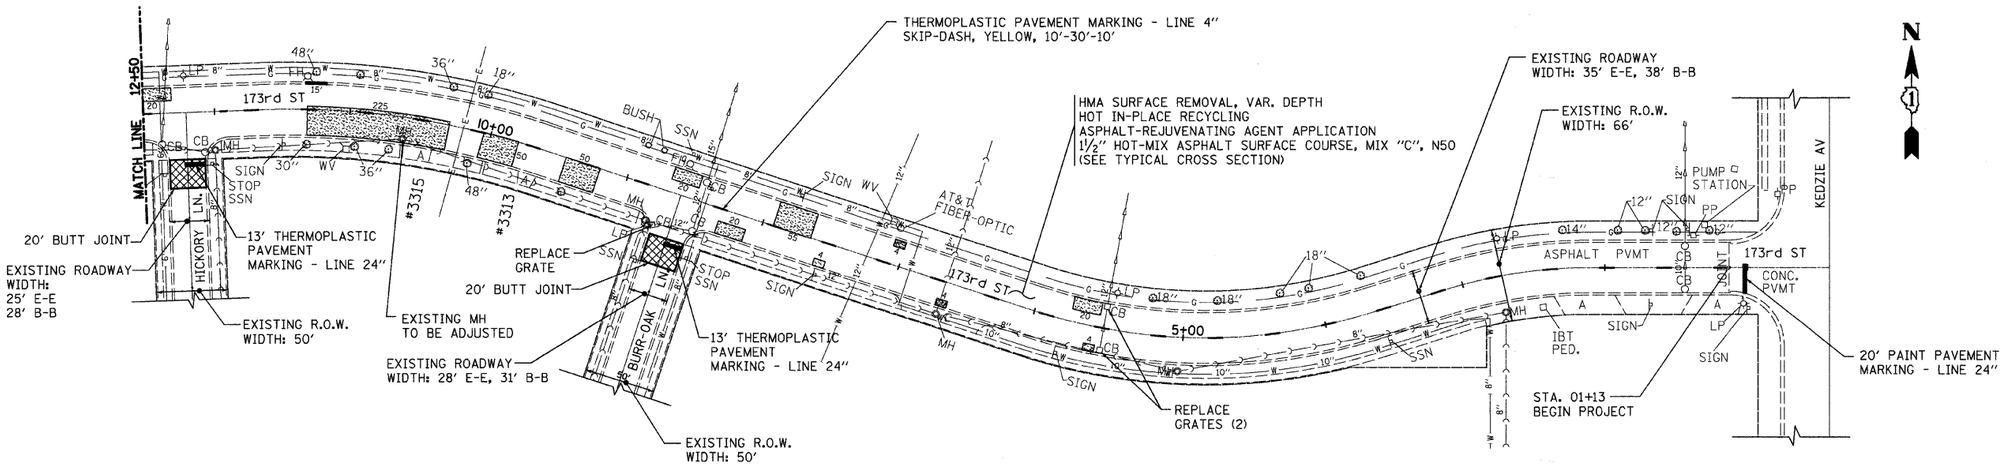

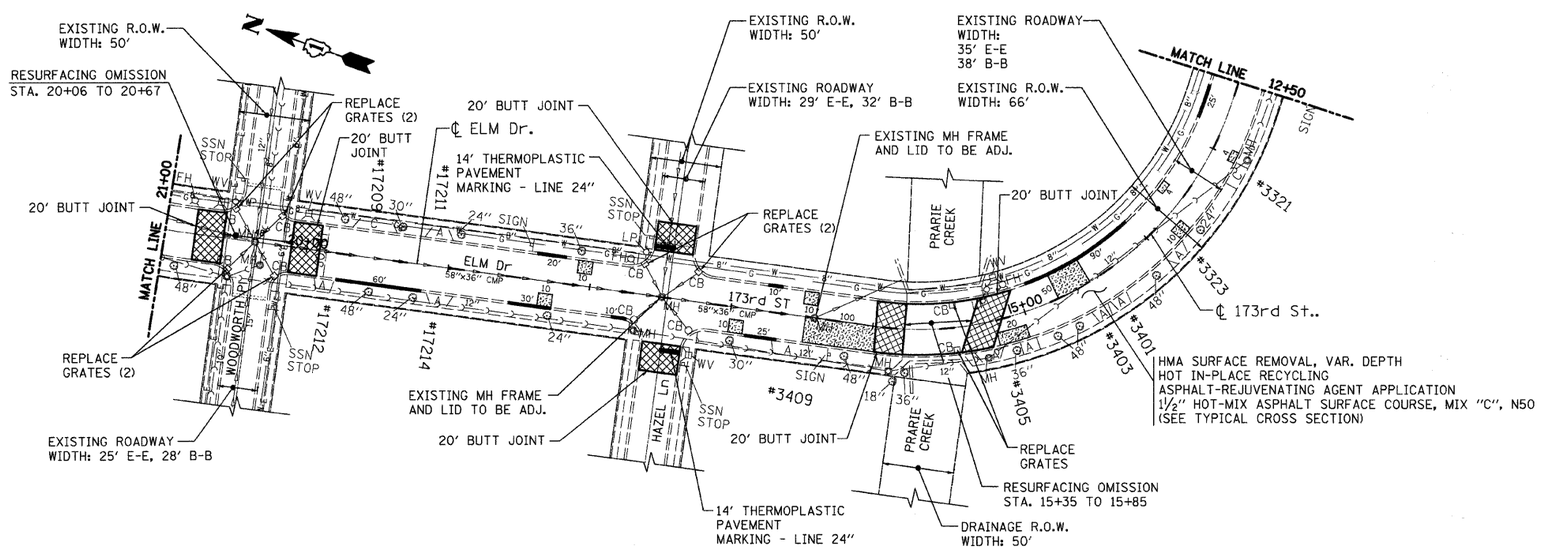

REPLACE GRATES:

THIS WORK SHALL CONSIST OF REPLACING EXISTING GRATES, UNSUITABLE FOR BICYCLE TRAFFIC, WITH BICYCLE-SAFE GRATES. THE REPLACEMENT GRATES SHALL BE THE FOLLOWING OR APPROVED EQUALS:
EAST JORDAN IRON WORKS: CAT. #7171, TYPE M1
NEENAH FOUNDRY CO.: CAT.#3501-D2A
THE REMOVED GRATES SHALL REMAIN VILLAGE'S PROPERTY AND SHALL BE DELIVERED BY THE CONTRACTOR TO THE VILLAGE'S DEPARTMENT OF PUBLIC WORKS.

EXISTING LEGEND:

- STORM SEWER
- SANITARY SEWER
- WATER LINE
- GAS LINE
- COMED LINE
- CATCH BASIN
- MANHOLE
- INLET
- TELEPHONE MANHOLE
- WATER VALVE
- VALVE VAULT
- FIRE HYDRANT
- LIGHT POLE
- POWER POLE
- GUY
- ASPHALT DRIVEWAY
- CONCRETE DRIVEWAY
- *XXXX - ADDRESS

PROPOSED LEGEND:

- BUTT JOINT
- CLASS "D" PATCH, 6" WITH AREA, SQ. YDS
- HMA - HOT-MIX ASPHALT
- CURB & GUTTER REPLACEMENT WITH LENGTH (FT.)

CIVIL / STRUCTURAL ENGINEERS

GLOBETROTTERS INTERNATIONAL.
300 SOUTH WACKER DRIVE, SUITE 200
CHICAGO, IL. 60606

REVISIONS	
NAME	DATE

LOCAL AGENCY PAVEMENT PRESERVATION - RESURFACING
FAU 1617 (173rd STREET/ELM DRIVE)
KEDZIE AVENUE TO LAUREL LANE

HAZEL CREST, IL

SCALE: VERT. NONE HORIZ. 1"=50'
DATE
DRAWN BY B.S.
CHECKED BY C.T.

P:\cad/Micro/PlotDrv/oce-grayscale.plt P:\cad/msv8/pen_tables/idot.tbl Color - Monochrome

P:\projects\05726\019\000\C\Sheet\C05.dgn
10/22/2009