


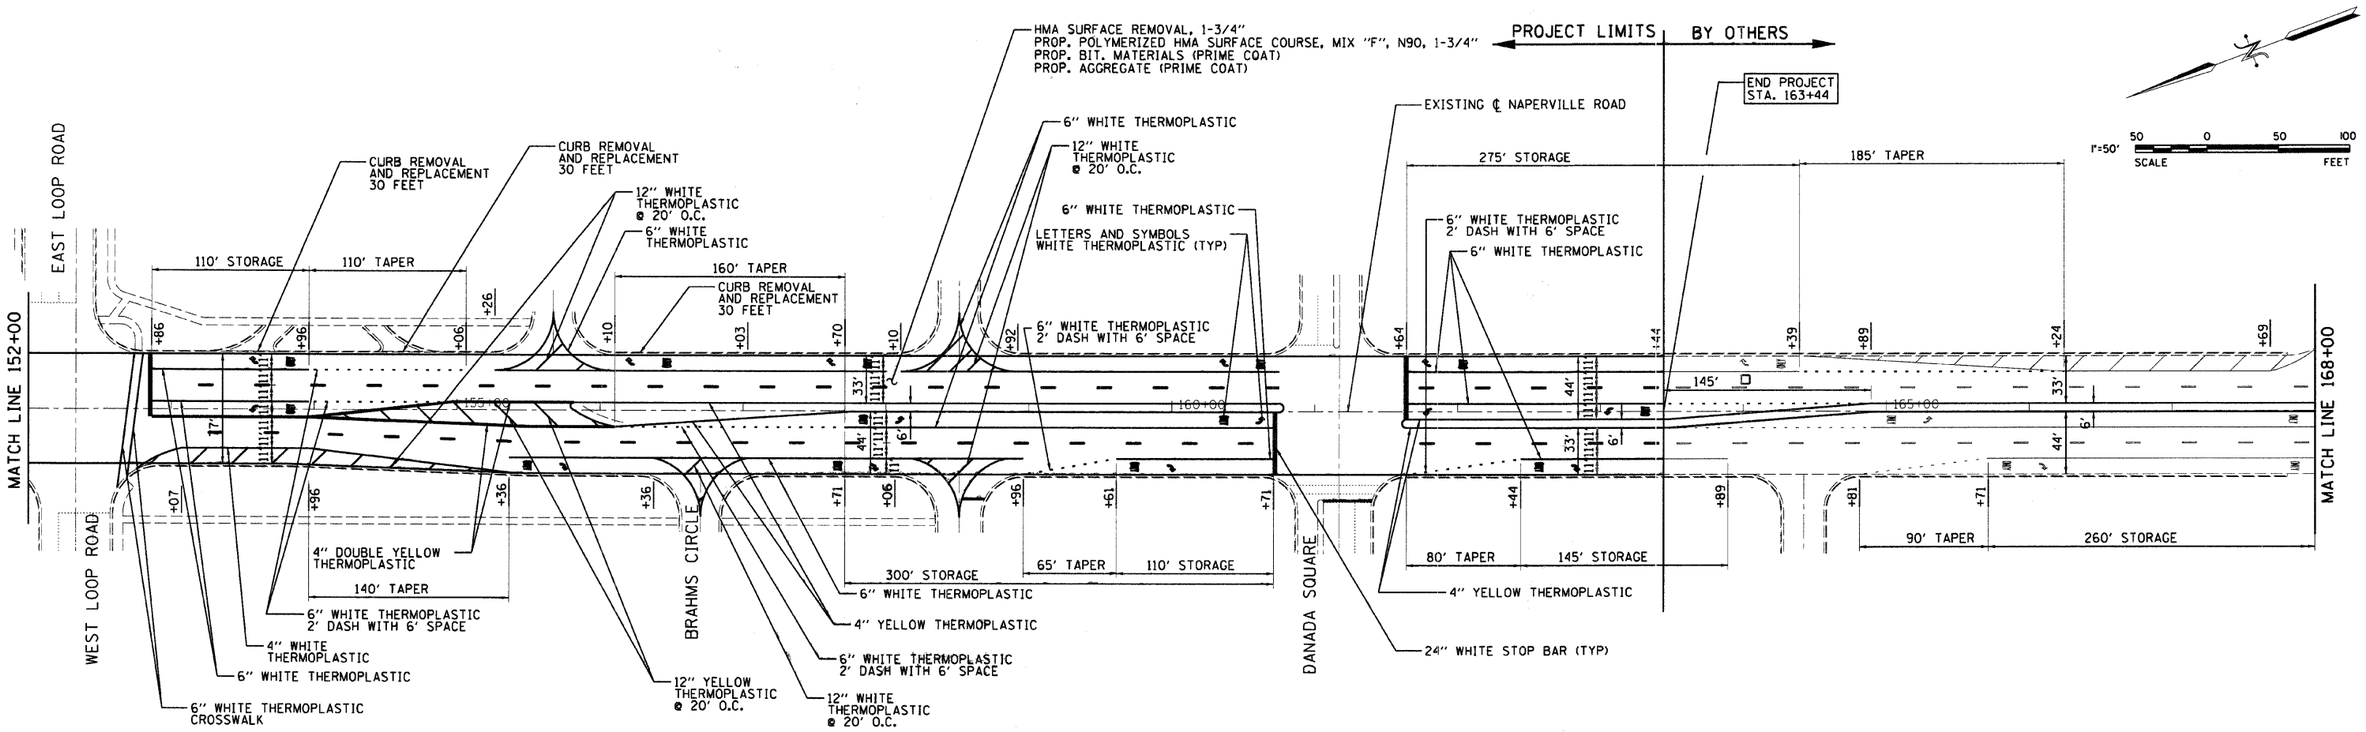


NOTES:

1. RECESSED REFLECTIVE PAVEMENT MARKERS SHALL BE PLACED IN THROUGH LANES, ALONG FLUSH MEDIAN LINES AND THE TURN LANE STORAGE BAY PER IDOT STD. 781001-02 AND DUPAGE COUNTY STANDARDS.
2. RE-ESTABLISHING EXISTING PAINTED AREAS, SUCH AS MEDIAN NOSES, SHALL BE PAID FOR AS THERMOPLASTIC PAVEMENT MARKINGS, LETTERS AND SYMBOLS AND PERFORMED AS DIRECTED BY THE ENGINEER.
3. BARRICADES OR TEMPORARY RAMPS TO BE USED BY THE CONTRACTOR AROUND UTILITY ADJUSTMENTS AS DIRECTED BY THE ENGINEER. COST INCIDENTAL TO HMA SURFACE REMOVAL.
4. THE CONTRACTOR SHALL REPLACE DETECTOR LOOPS AS DIRECTED BY THE ENGINEER.


ESI CONSULTANTS, LTD
1979 N. MILL STREET, SUITE 100
NAPERVILLE, IL 60563
(630) 420-1700
WWW.ESICONSULTANTSLTD.COM
ILLINOIS DEPARTMENT OF PROFESSIONAL REGULATION REGISTRATION #184-003685


DUPAGE COUNTY DOT
JACK T. KNUEPFER ADMIN BLDG.
421 N. COUNTY FARM ROAD
WHEATON, IL 60187
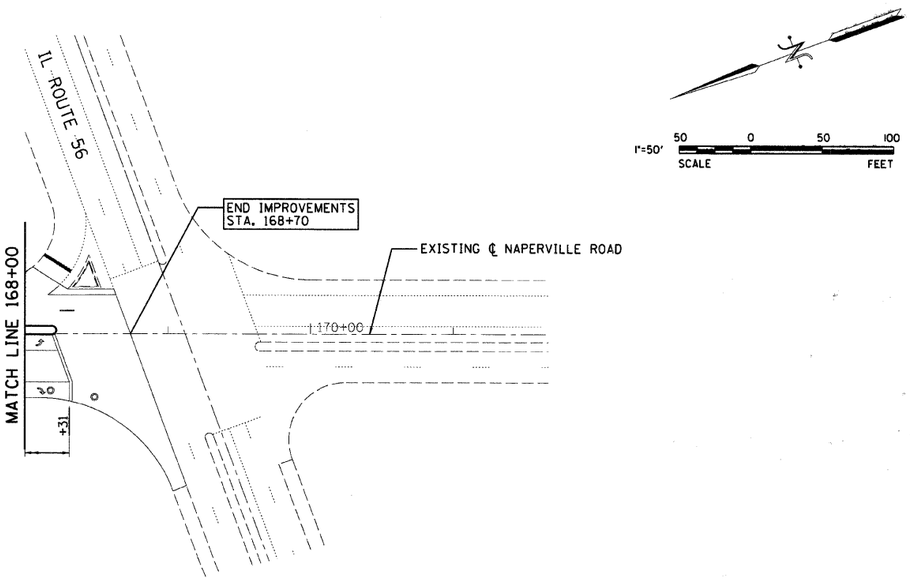
| NO. | DATE | DESCRIPTION OF REVISIONS | NO. | DATE | DESCRIPTION OF REVISIONS |
|---|---|---|---|---|---|
| | | | | | |

| | |
|---|---|
| ESI PROJECT NO. 09-280 | ENGR: MR |
| FILE: 12 Naper North 04 | TECH: DN<br>TECH: JJ |
| DATE: 06-25-09 | QAQC: JS |

**DUPAGE LAPP PROJECT**
**CONTRACT NO. 63335**

# NAPERVILLE ROAD
## IL 38 TO IL 56

DRAWING NO.
**12**


PRINTED DATE: 10/29/2009
K:\Projects\DuPage County\DuPage County DOT\Design Upon Request - Various Locations\Work Order 1\CADD\Dgn\Sheets\12 Naper North 04.dgn