NOTES:

1. RECESSED REFLECTIVE PAVEMENT MARKERS SHALL BE PLACED IN THROUGH LANES, ALONG FLUSH MEDIAN LINES AND THE TURN LANE STORAGE BAY PER IDOT STD. 781001-02 AND DUPAGE COUNTY STANDARDS.
2. RE-ESTABLISHING EXISTING PAINTED AREAS, SUCH AS MEDIAN NOSES, SHALL BE PAID FOR AS THERMOPLASTIC PAVEMENT MARKINGS, LETTERS AND SYMBOLS AND PERFORMED AS DIRECTED BY THE ENGINEER
3. BARRICADES OR TEMPORARY RAMPS TO BE USED BY THE CONTRACTOR AROUND UTILITY ADJUSTMENTS AS DIRECTED BY THE ENGINEER. COST INCIDENTAL TO HMA SURFACE REMOVAL.
4. THE CONTRACTOR SHALL REPLACE DETECTOR LOOPS AS DIRECTED BY THE ENGINEER.

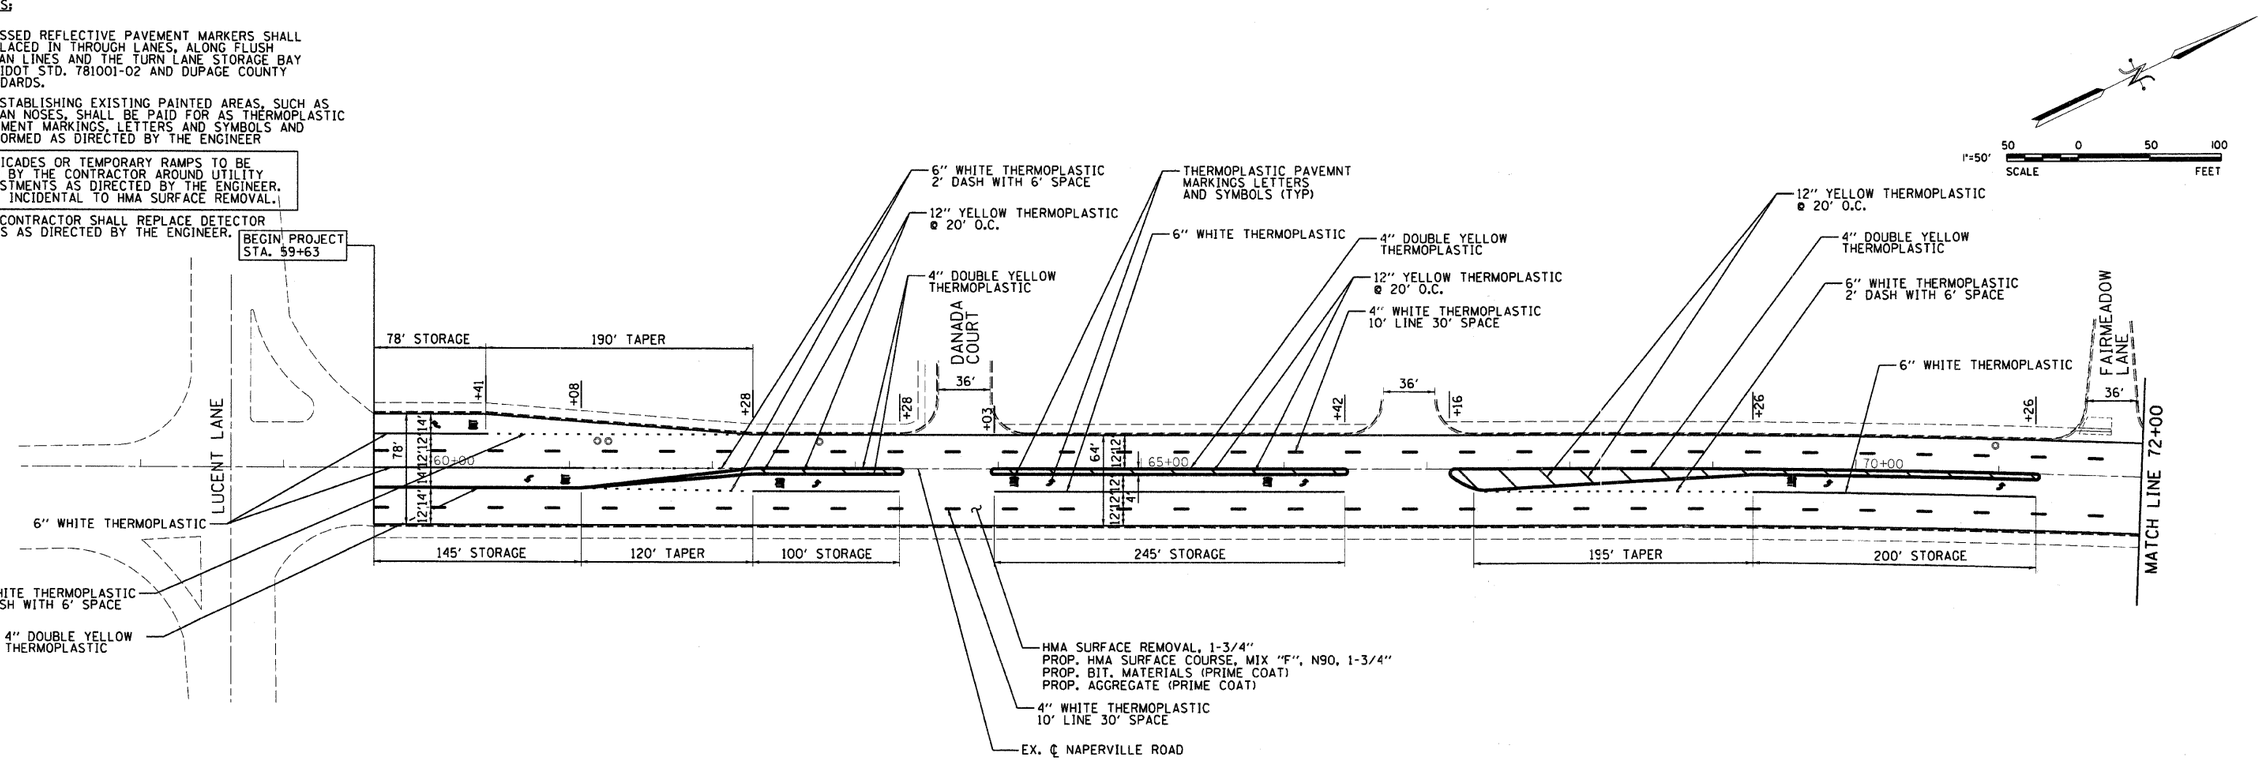

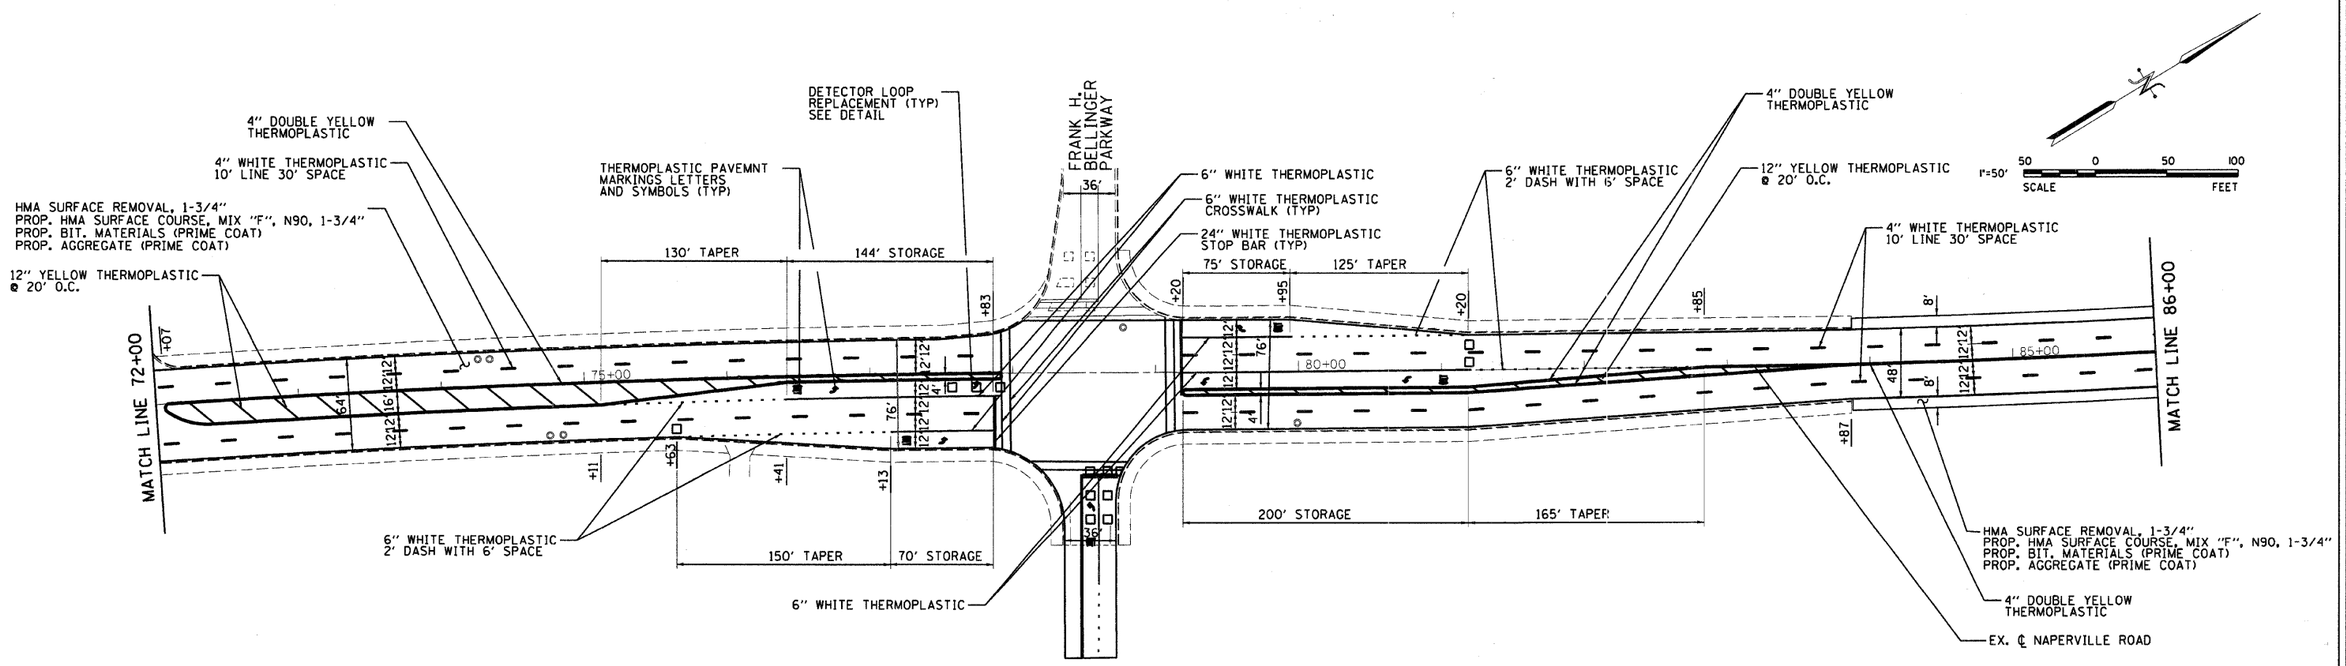

ESI CONSULTANTS, LTD
1370 N. MILL STREET, SUITE 100
NAPERVILLE, IL 60563
(630) 420-1720
WWW.ESICONSULTANTS.LTD.COM
ILLINOIS DEPARTMENT OF PROFESSIONAL REGULATION REGISTRATION #184-003685

DUPAGE COUNTY DOT
JACK T. KNUEPFER ADMIN BLDG.
421 N. COUNTY FARM ROAD
WHEATON, IL 60187

NO.	DATE	DESCRIPTION OF REVISIONS	NO.	DATE	DESCRIPTION OF REVISIONS

ESI PROJECT NO. 09-260 | ENGR: MR
FILE: 13 Naper South 01 | TECH: DN TECH: JJ
DATE: 06-25-09 | QAQC: JS

DUPAGE LAPP PROJECT
CONTRACT NO. 63335

NAPERVILLE ROAD
LUCENT LANE TO IL 56

DRAWING NO. **13**

PRINTED DATE: 10/29/2009
P:\Proj\Active\DuPage County\DuPage County 2011\Design Upon Request - Various Locations\Work Order - 11\CADD\Dgns\Sheets\13 Naper South 01.dgn