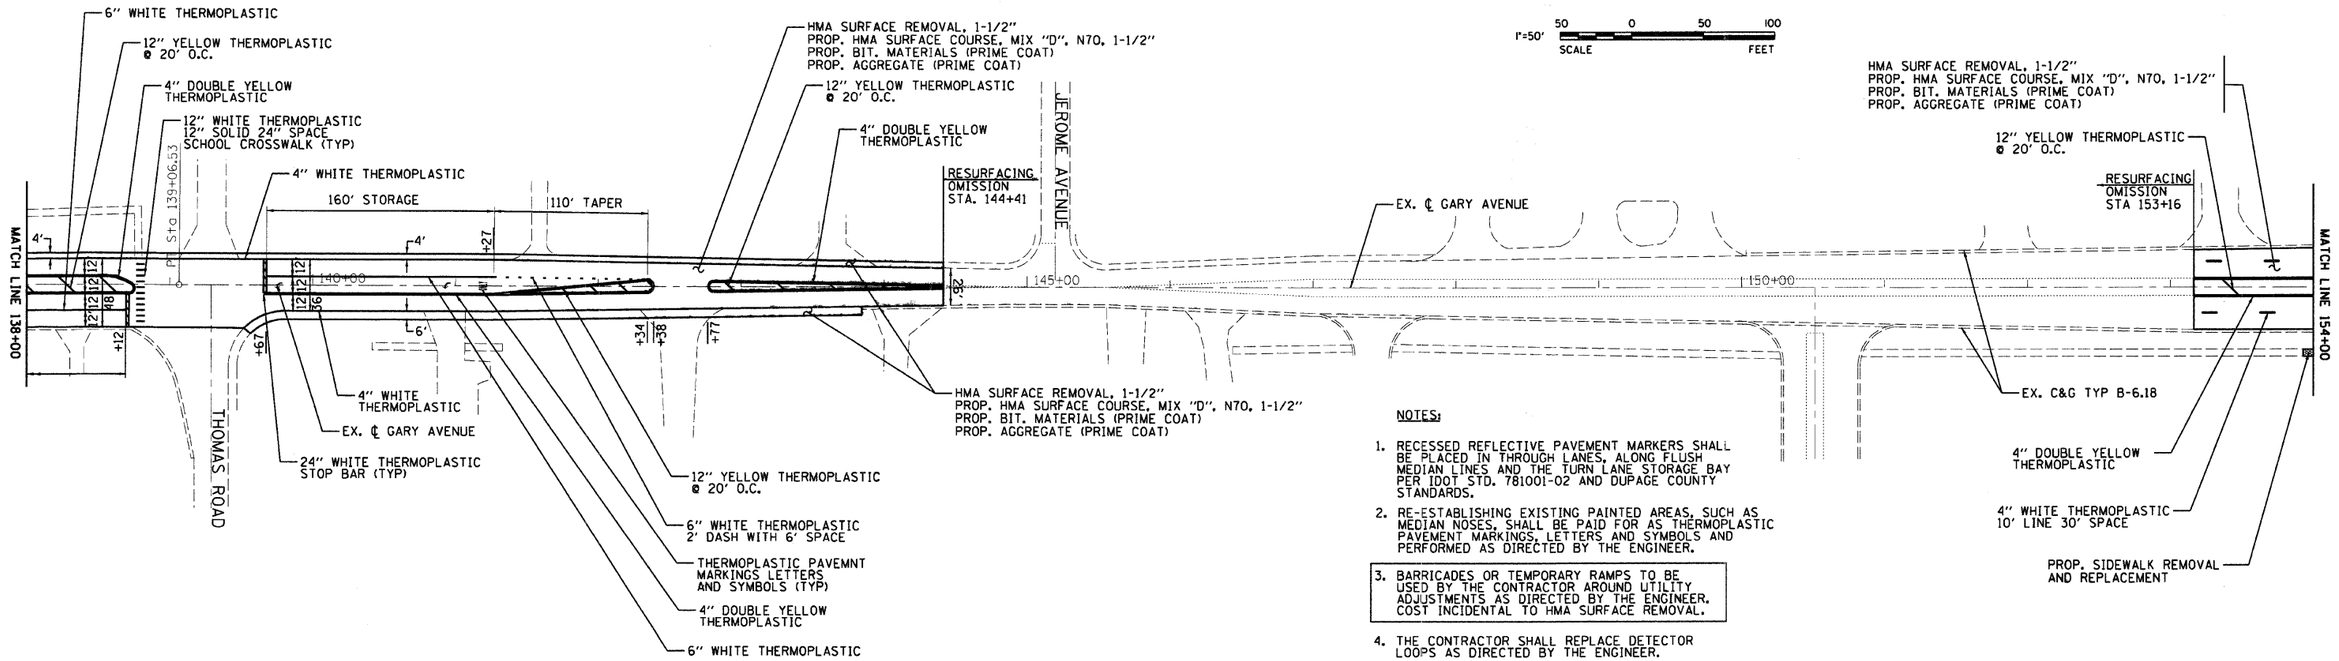

NOTES:

1. RECESSED REFLECTIVE PAVEMENT MARKERS SHALL BE PLACED IN THROUGH LANES, ALONG FLUSH MEDIAN LINES AND THE TURN LANE STORAGE BAY PER IDOT STD. 781001-02 AND DUPAGE COUNTY STANDARDS.
2. RE-ESTABLISHING EXISTING PAINTED AREAS, SUCH AS MEDIAN NOSES, SHALL BE PAID FOR AS THERMOPLASTIC PAVEMENT MARKINGS, LETTERS AND SYMBOLS AND PERFORMED AS DIRECTED BY THE ENGINEER.
3. BARRICADES OR TEMPORARY RAMPS TO BE USED BY THE CONTRACTOR AROUND UTILITY ADJUSTMENTS AS DIRECTED BY THE ENGINEER. COST INCIDENTAL TO HMA SURFACE REMOVAL.
4. THE CONTRACTOR SHALL REPLACE DETECTOR LOOPS AS DIRECTED BY THE ENGINEER.

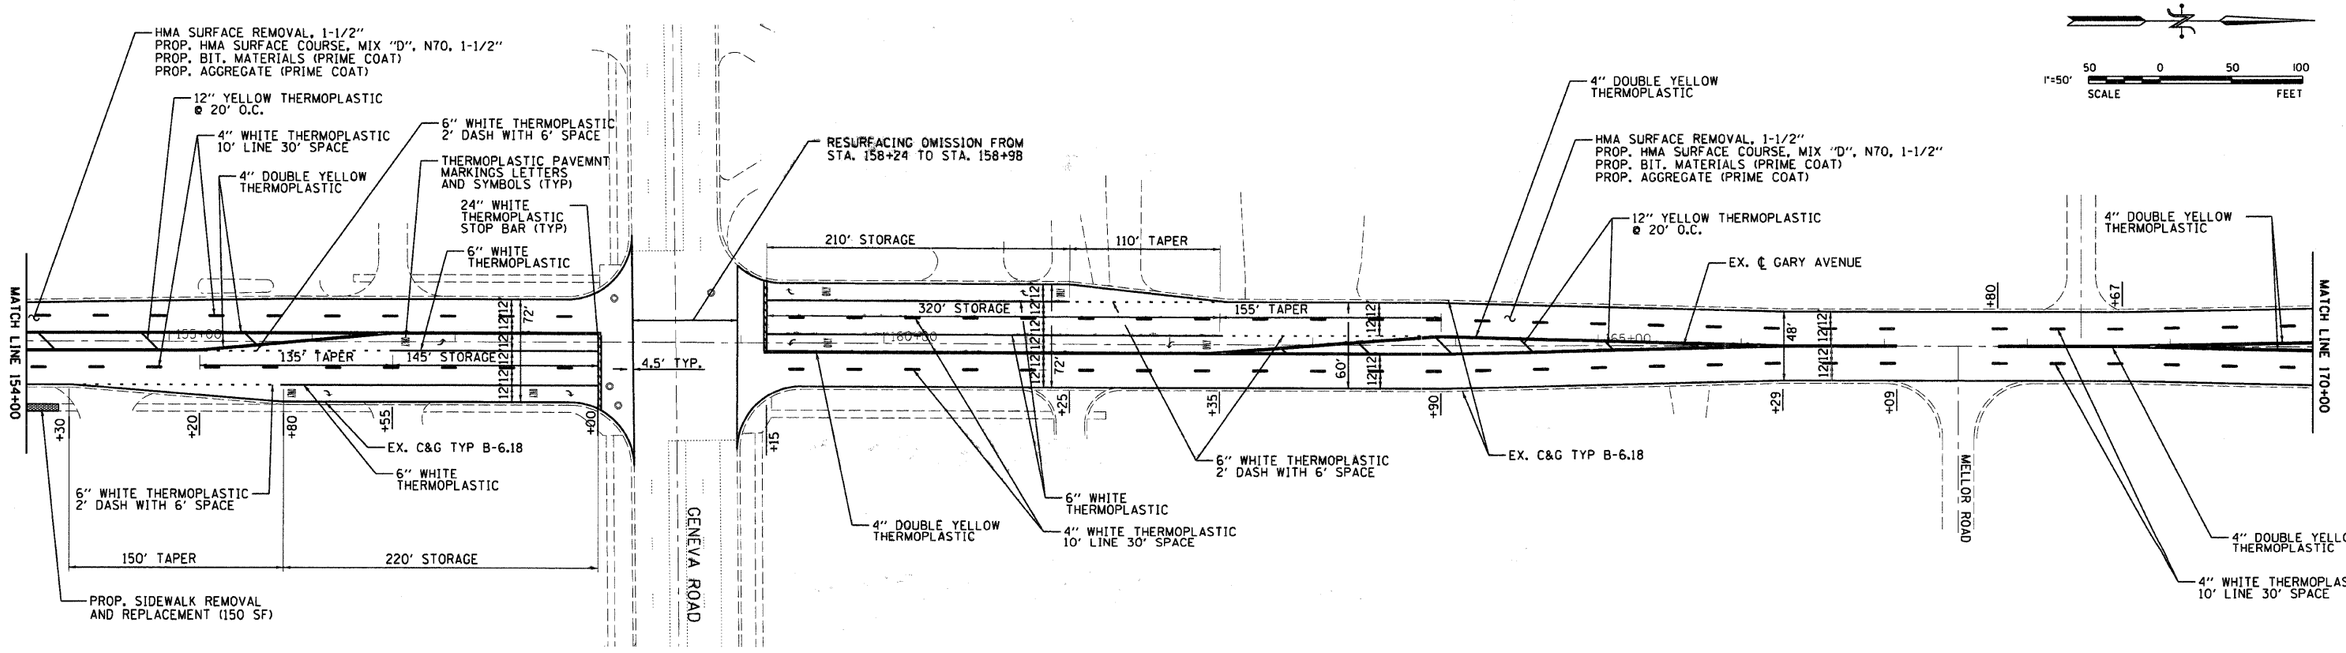

ESI CONSULTANTS, LTD
1979 N. MILL STREET SUITE 100
NAPERVILLE, IL 60563
(630) 420-1700
WWW.ESICONSULTANTSLTD.COM
ILLINOIS DEPARTMENT OF PROFESSIONAL REGULATION REGISTRATION #184-003685

DUPAGE COUNTY DOT
JACK T. KNUEPFER ADMIN BLDG.
421 N. COUNTY FARM ROAD
WHEATON, IL 60187

NO.	DATE	DESCRIPTION OF REVISIONS	NO.	DATE	DESCRIPTION OF REVISIONS

ESI PROJECT NO. 09-280	ENGR: MR
FILE: 21 Gary Road 02	TECH: DN TECH: JJ
DATE: 06-25-09	QAQC: JS

DUPAGE LAPP PROJECT
CONTRACT NO. 63335

GARY AVENUE- ROADWAY PLANS
JEWELL ROAD TO ST. CHARLES ROAD

DRAWING NO.
21

PRINTED: 07/10/12 7:09
K:\pro\stats\dupage county\dgn\dupage county standards\dgn user request - various locations\work order 1\roddgn\sheets\21 Gary Road 02.dgn