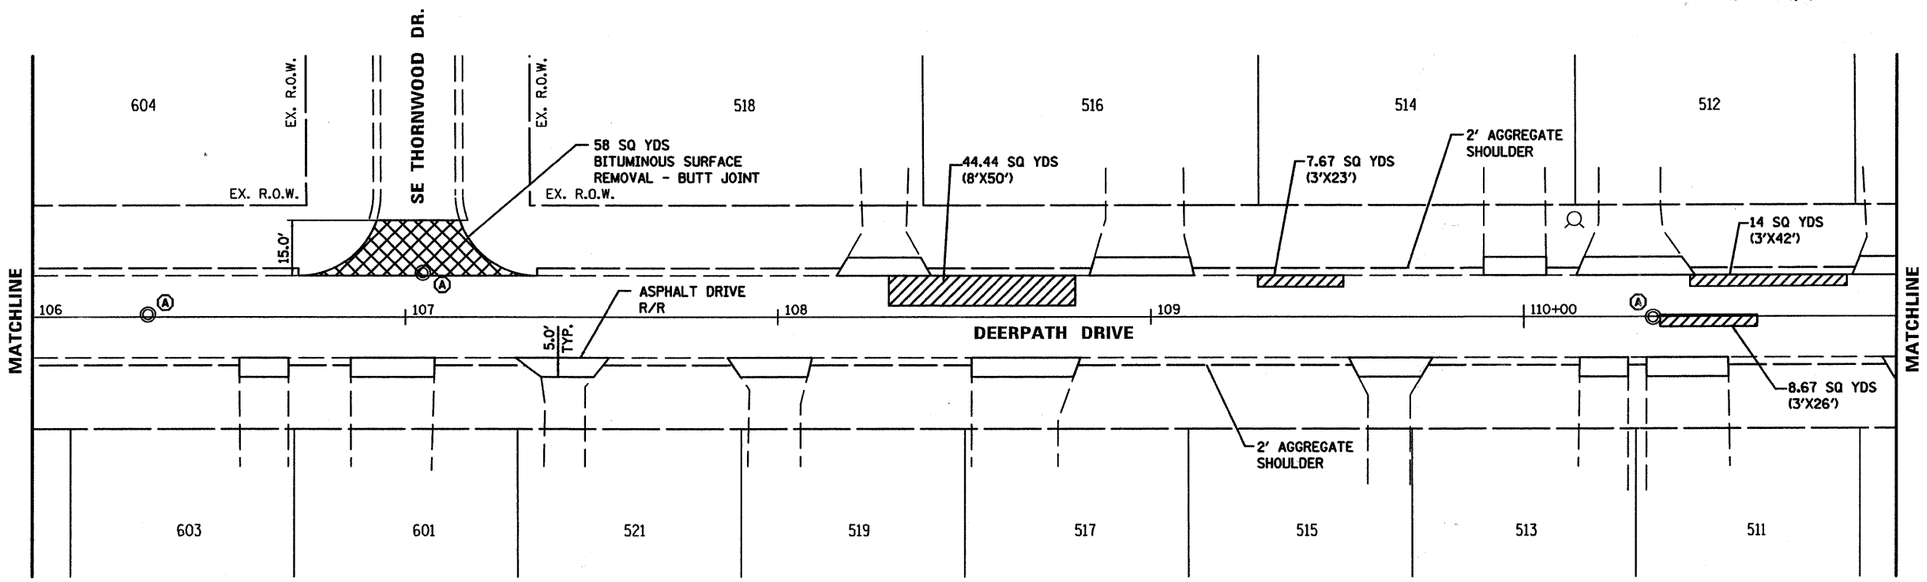

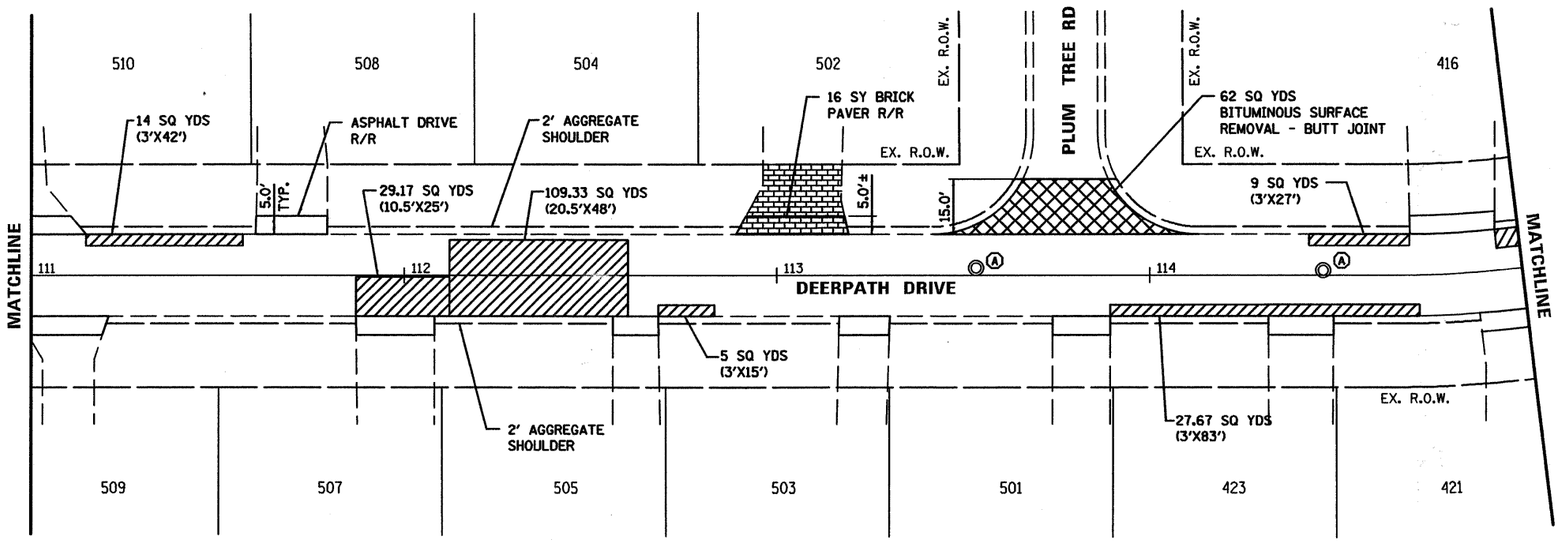

SUPPLEMENTAL LEGEND

- HOT MIX ASPHALT PAVEMENT PATCHING, 6"
- BUTT JOINT
- (A) STRUCTURE ADJUSTMENT

FILE NAME = P:\1510\1510091538\CAD\Dwg\1510153SHT05.dgn	USER NAME = User:SETUPVISTA24	DESIGNED - JBR	REVISED -
		DRAWN - JWL	REVISED -
	PLOT SCALE = 40.0000 ' / in.	CHECKED - JBR	REVISED -
	PLOT DATE = 10/15/2009	DATE -	REVISED -

STATE OF ILLINOIS
DEPARTMENT OF TRANSPORTATION

PROPOSED PLAN
DEERPATH DRIVE RESURFACING

SCALE: 1"=20' | SHEET NO. 5 OF SHEETS | STA. | TO STA.

F.A. RTE.	SECTION	COUNTY	TOTAL SHEETS	SHEET NO.
158	09-00026-00-RS	LAKE	8	5
		CONTRACT NO. 63364		
FED. ROAD DIST. NO.	ILLINOIS	FED. AID PROJECT		