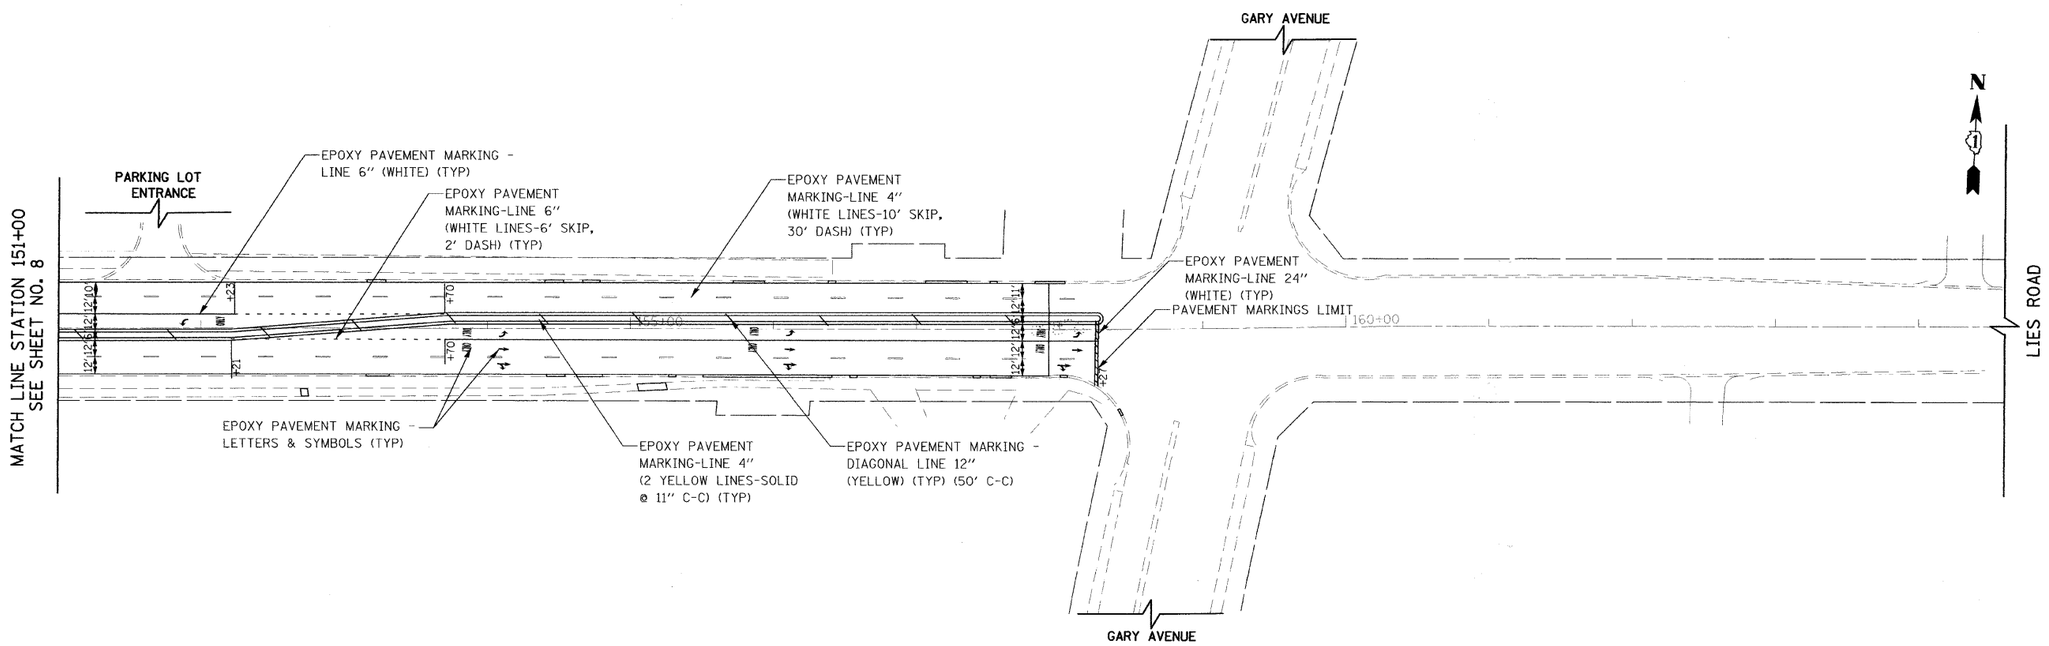

PAVEMENT MARKING ITEM	CORRESPONDING RECESSED GROOVING ITEM
EPOXY PAVEMENT MARKING - LETTERS AND SYMBOLS	GROOVING FOR RECESSED PAVEMENT MARKING, LETTERS, NUMBERS AND SYMBOLS
EPOXY PAVEMENT MARKING - LINE 4"	GROOVING FOR RECESSED PAVEMENT MARKING 5"
EPOXY PAVEMENT MARKING - LINE 6"	GROOVING FOR RECESSED PAVEMENT MARKING 7"
EPOXY PAVEMENT MARKING - LINE 12"	GROOVING FOR RECESSED PAVEMENT MARKING 13"
EPOXY PAVEMENT MARKING - LINE 24"	GROOVING FOR RECESSED PAVEMENT MARKING 25"

NOTES: 1) EPOXY PAVEMENT MARKINGS SHALL BE INSTALLED IN GROOVED RECESSED CHANNELS CONSTRUCTED 0.040 INCHES BELOW THE SURFACE AND 1 INCH WIDER THAN THE PAVEMENT MARKING LINE. CONSTRUCTION OF THE RECESSED CHANNELS SHALL BE PAID FOR SEPARATELY PER FOOT AS GROOVING FOR RECESSED PAVEMENT MARKING OF THE WIDTH SPECIFIED AND PER SQUARE FOOT FOR GROOVING FOR RECESSED PAVEMENT MARKING, LETTERS, NUMBERS AND SYMBOLS.

2) SEE TC-13 DISTRICT ONE TYPICAL PAVEMENT MARKING FOR GUIDANCE

FILE NAME = G:\CH09\0030\Road\Sheets\PM-503.sht	USER NAME = _USER_	DESIGNED - JKM	REVISED -	STATE OF ILLINOIS DEPARTMENT OF TRANSPORTATION	LIES ROAD LAPP PAVEMENT MARKING PLAN	F.A.U. RTE.	SECTION	COUNTY	TOTAL SHEETS	SHEET NO.
		DRAWN - JKM	REVISED -			1375	09-00054-00-RS	DUPAGE	19	9
	PLOT SCALE = 50.000 ' / IN.	CHECKED - DWB	REVISED -					CONTRACT NO. 63369		
	PLOT DATE = 11/9/2009	DATE - 11/09/2009	REVISED -		SCALE: SHEET NO. 3 OF 3 SHEETS STA. 151+00.00 TO STA. 158+27.00	FED. ROAD DIST. NO. 1	ILLINOIS	FED. AID PROJECT		