LEGEND

- REMOVAL
- DETECTABLE WARNINGS
- RESURFACING
- XXXX-XXXX — STREET ADDRESS
- TREE REMOVAL AND DIAMETER

NOTES

1. ADDITIONAL GUTTER WIDTH FOR STUBS SHALL BE INCLUDED IN THE COST OF "COMBINATION CONCRETE CURB & GUTTER, TYPE B-6.24".
2. ALL DRIVEWAY APRONS SHALL BE REPLACED WITH PCC DRIVEWAY PAVEMENT, 8 INCH, SPECIAL.

NOTE:

THE DITCH REGRADING SHOWN ON SHEET NO. 18 AND VIDEO TAPING OF THE EXISTING SEWER (BY THE VILLAGE) SHALL BE PERFORMED PRIOR TO THE CONTRACTOR REMOVING ANY TREES ON THE EAST SIDE OF WRIGHT BOULEVARD FROM IRVING PARK ROAD TO ALBION AVENUE.

PLAN — SURVEYED, PLOTTED, ASSIGNMENT CHECKED, RT. OF WAY CHECKED, CADD FILE NAME, NOTE BOOK, NO., BY, DATE

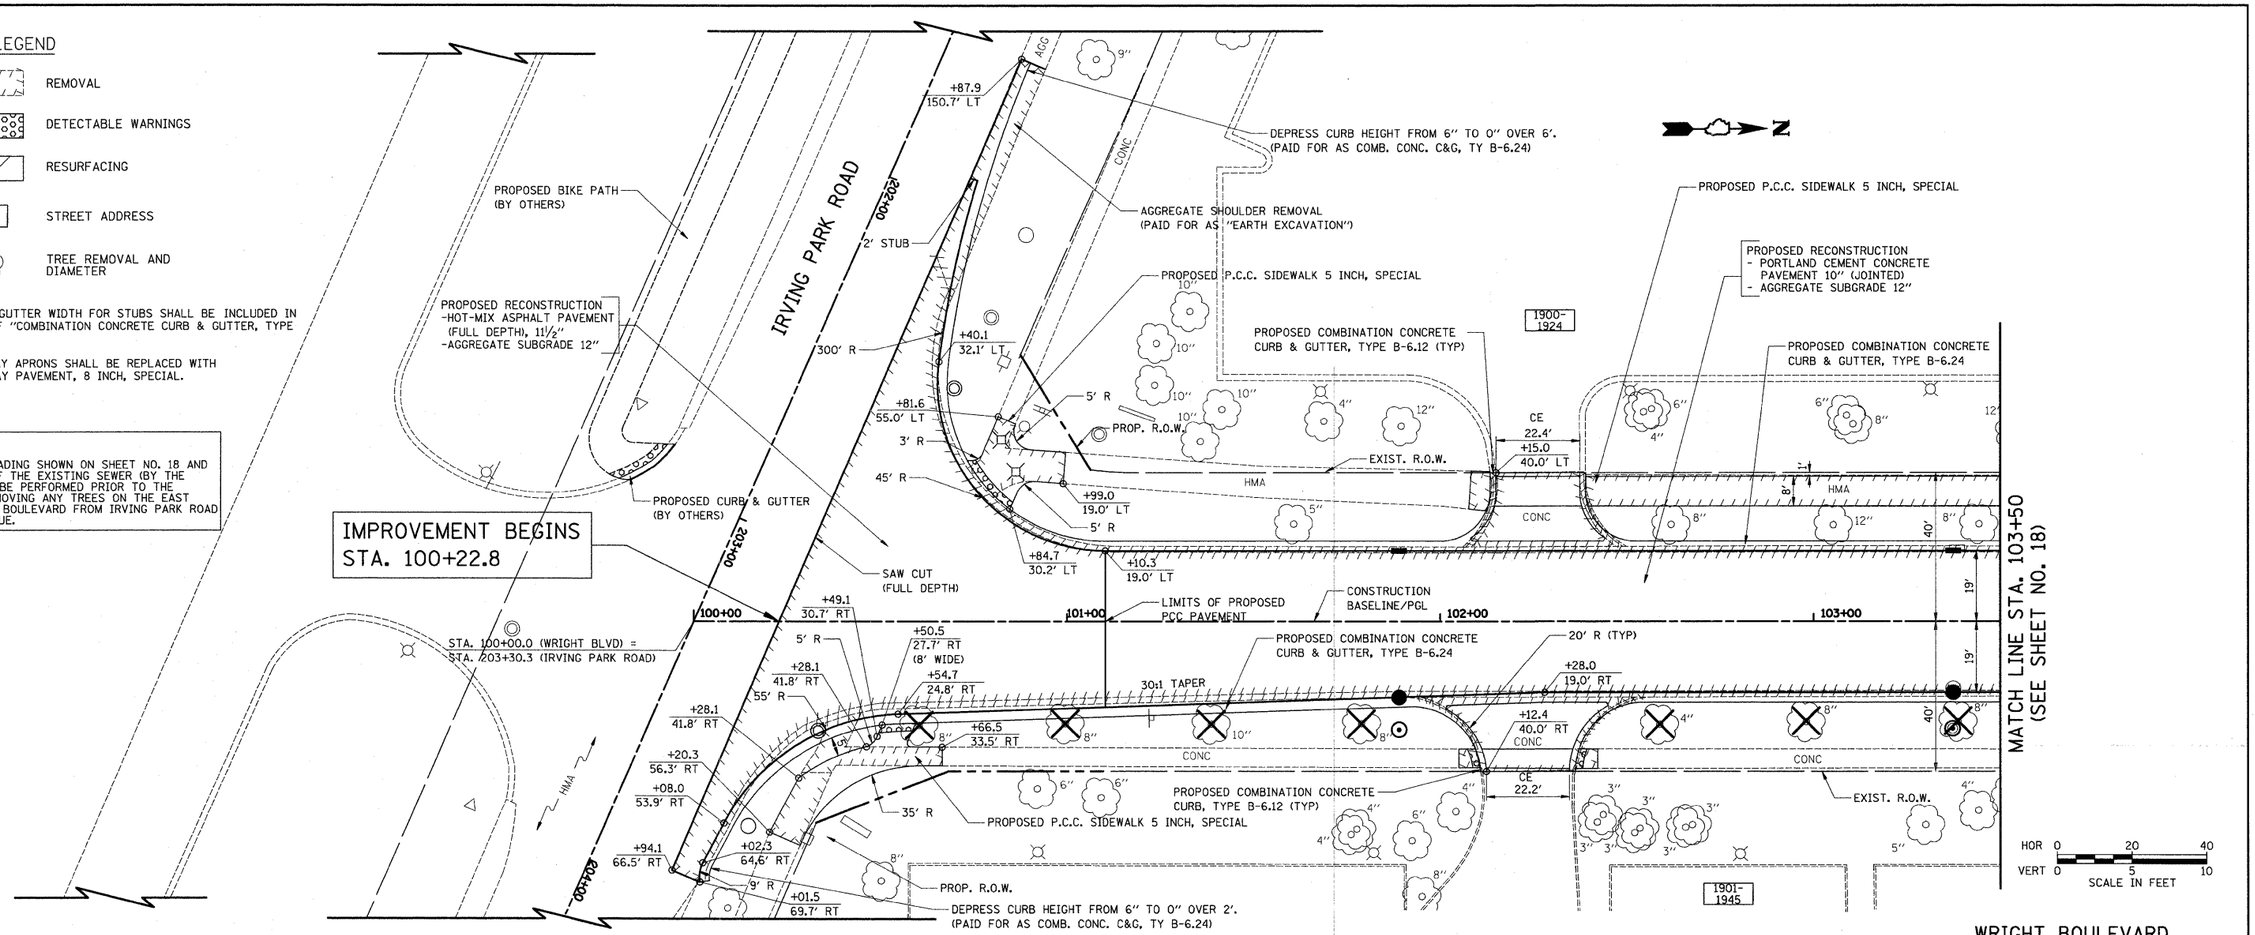

PROFILE — SURVEYED, PLOTTED, ASSIGNMENT CHECKED, SLM. NOTED, STRUCTURE NOTATNS CHKD, NOTE BOOK, NO., BY, DATE

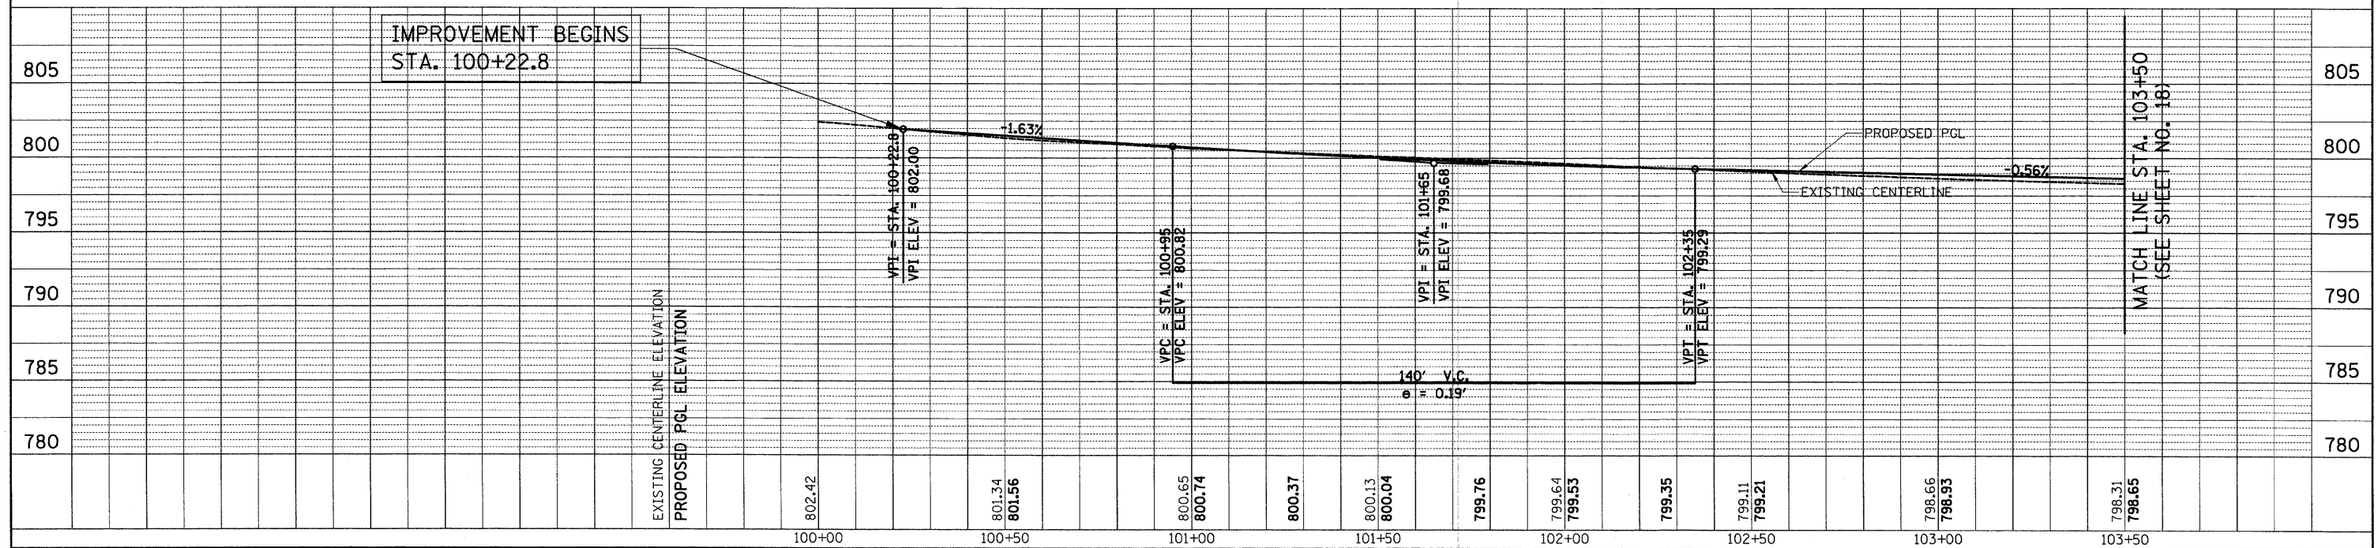

FILE NAME = ...\cad\sheets\2215_P&P 01.dgn	USER NAME = krk	DESIGNED - JAT	REVISED -
		DRAWN - JAT	REVISED -
	PLOT SCALE = 20.0000 ' / IN.	CHECKED - DJK	REVISED -
	PLOT DATE = 10/29/2009	DATE - 10-16-09	REVISED -

STATE OF ILLINOIS
DEPARTMENT OF TRANSPORTATION

WRIGHT BOULEVARD
PLAN & PROFILE

SCALE: 1" = 20' | SHEET NO. 1 OF 10 SHEETS | STA. 100+00 TO STA. 103+50

F.A.U. RTE.	SECTION	COUNTY	TOTAL SHEETS	SHEET NO.
1351	06-00090-00-PV	COOK	137	17
		CONTRACT NO. 63378		
FED. ROAD DIST. NO. 1	ILLINOIS	FED. AID PROJECT ARA-M-8003 (809)		