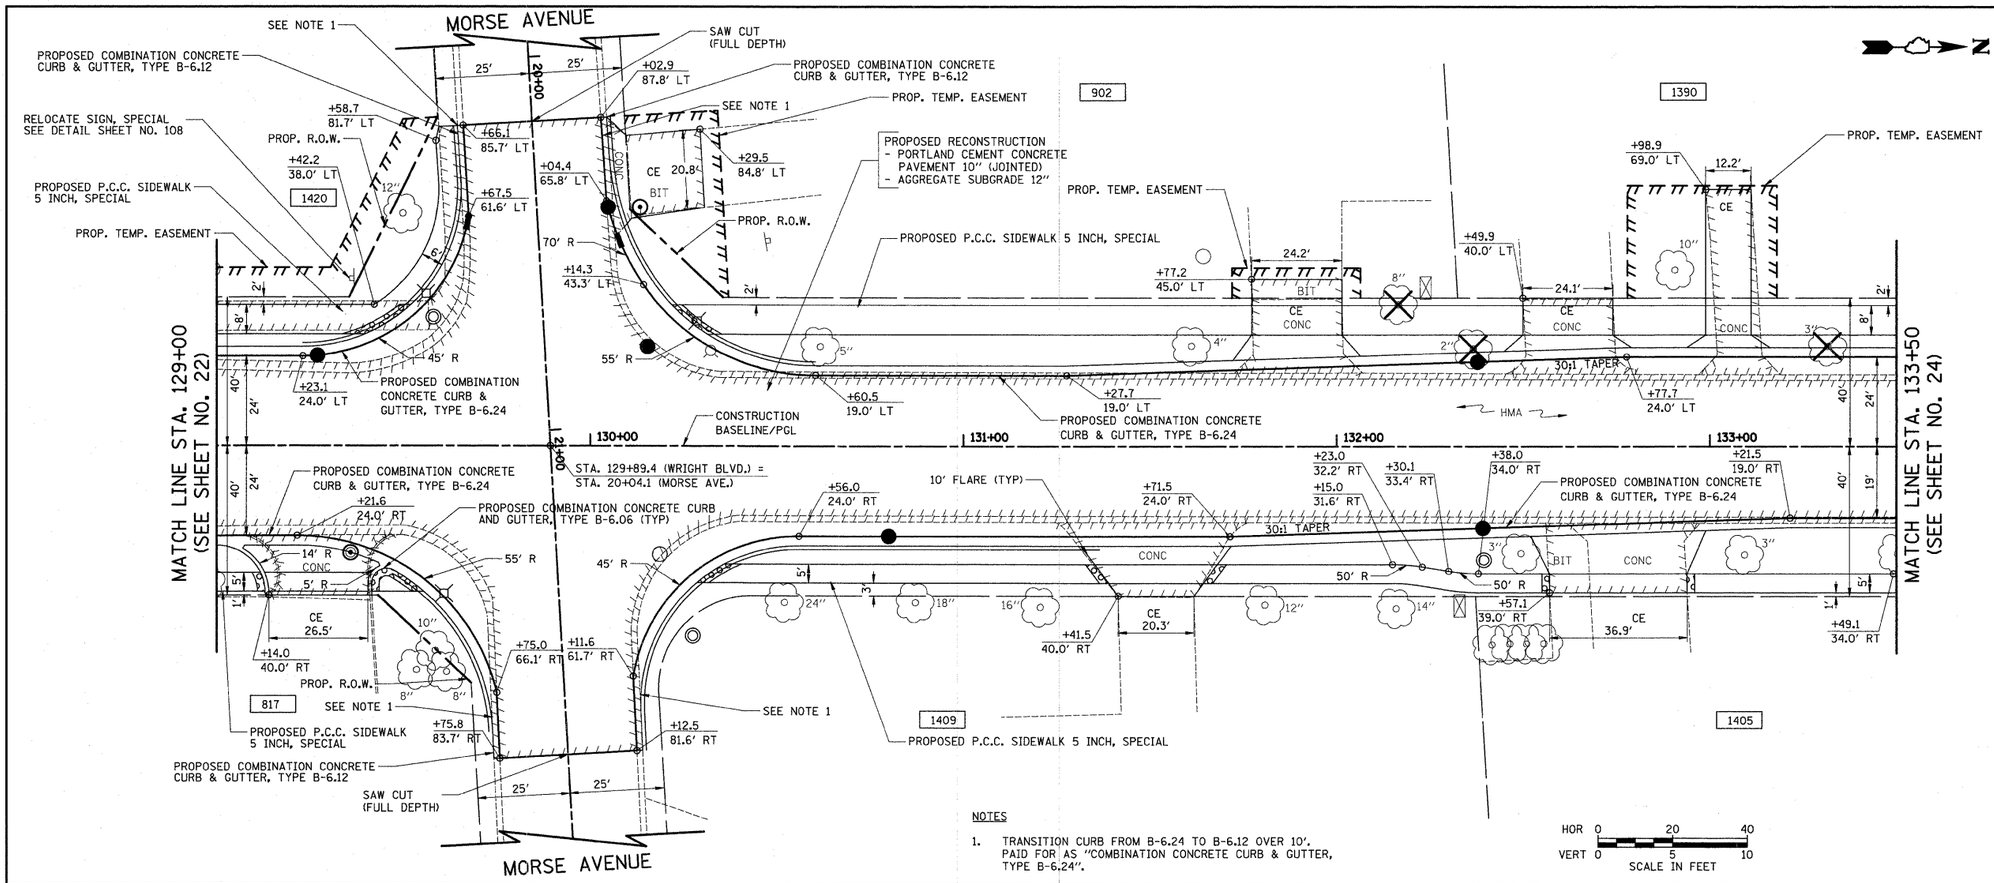

NOTES

1. TRANSITION CURB FROM B-6.24 TO B-6.12 OVER 10', PAID FOR AS "COMBINATION CONCRETE CURB & GUTTER, TYPE B-6.24".

HOR 0 20 40
VERT 0 5 10
SCALE IN FEET

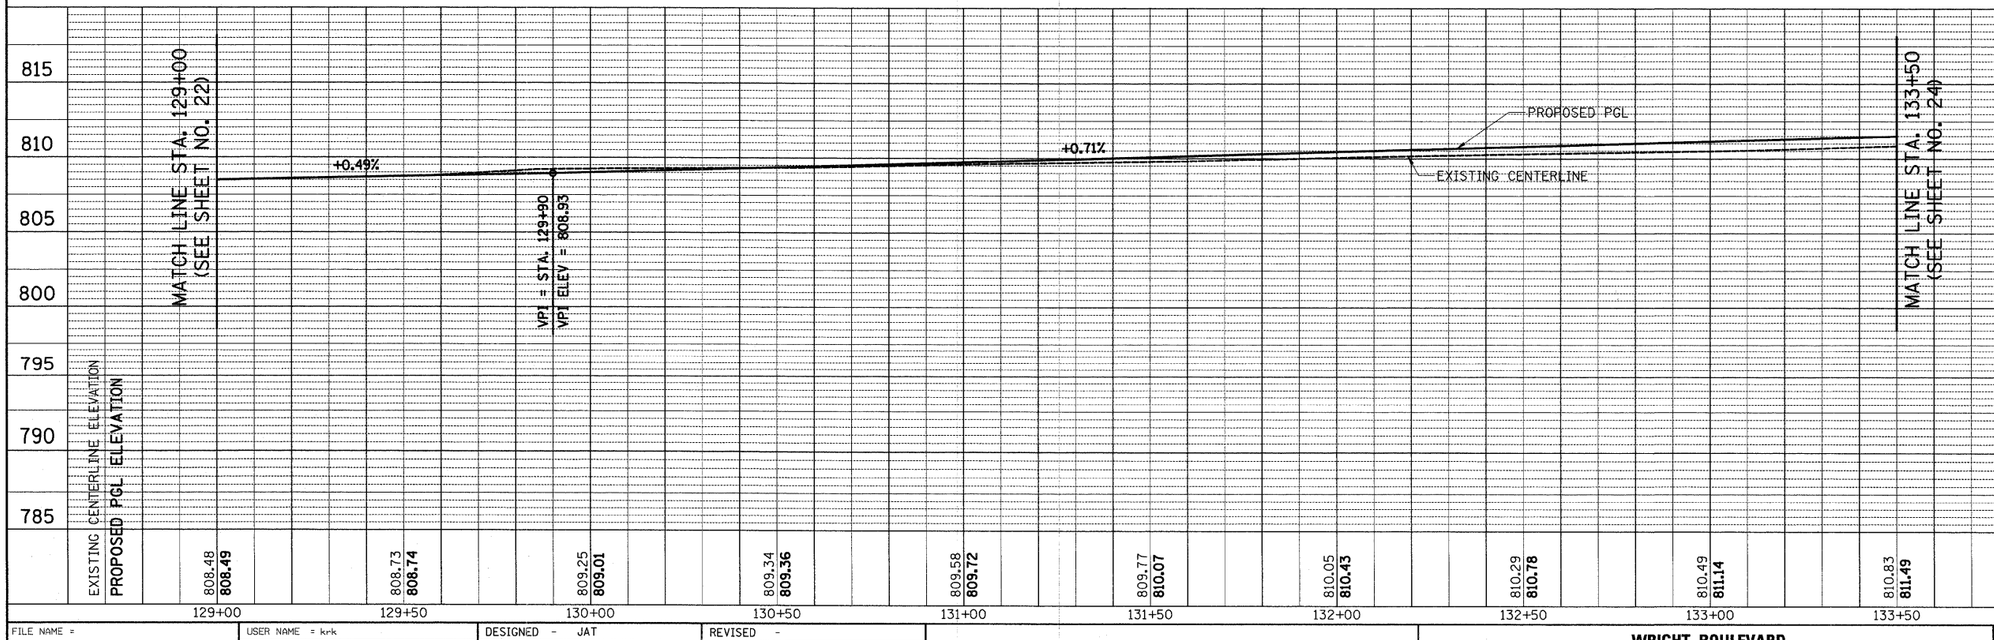

FILE NAME = ...\cad\sheets\2215_P&P 07.dgn	USER NAME = krk	DESIGNED - JAT	REVISED -
		DRAWN - JAT	REVISED -
	PLOT SCALE = 20.0000 ' / IN.	CHECKED - DJK	REVISED -
	PLOT DATE = 10/29/2009	DATE - 10-16-09	REVISED -

STATE OF ILLINOIS
DEPARTMENT OF TRANSPORTATION

WRIGHT BOULEVARD
PLAN & PROFILE

SCALE: 1" = 20' | SHEET NO. 7 OF 10 SHEETS | STA. 129+00 TO STA. 133+50

F.A.U. RTE.	SECTION	COUNTY	TOTAL SHEETS	SHEET NO.
1351	06-00090-00-PV	COOK	137	23
		CONTRACT NO. 63378		
FED. ROAD DIST. NO. 1	ILLINOIS	FED. AID PROJECT ARA-M-8003 (809)		

PLAN — DATE / BY / SURVEYED / PLOTTED / ALIGNMENT CHECKED / RT. OF WAY CHECKED / CADD FILE NAME / NOTE BOOK / NO.

PROFILE — DATE / BY / SURVEYED / PLOTTED / GRADES CHECKED / BM. NOTED / STRUCTURE NOTATNS CHKD / NOTE BOOK / NO.