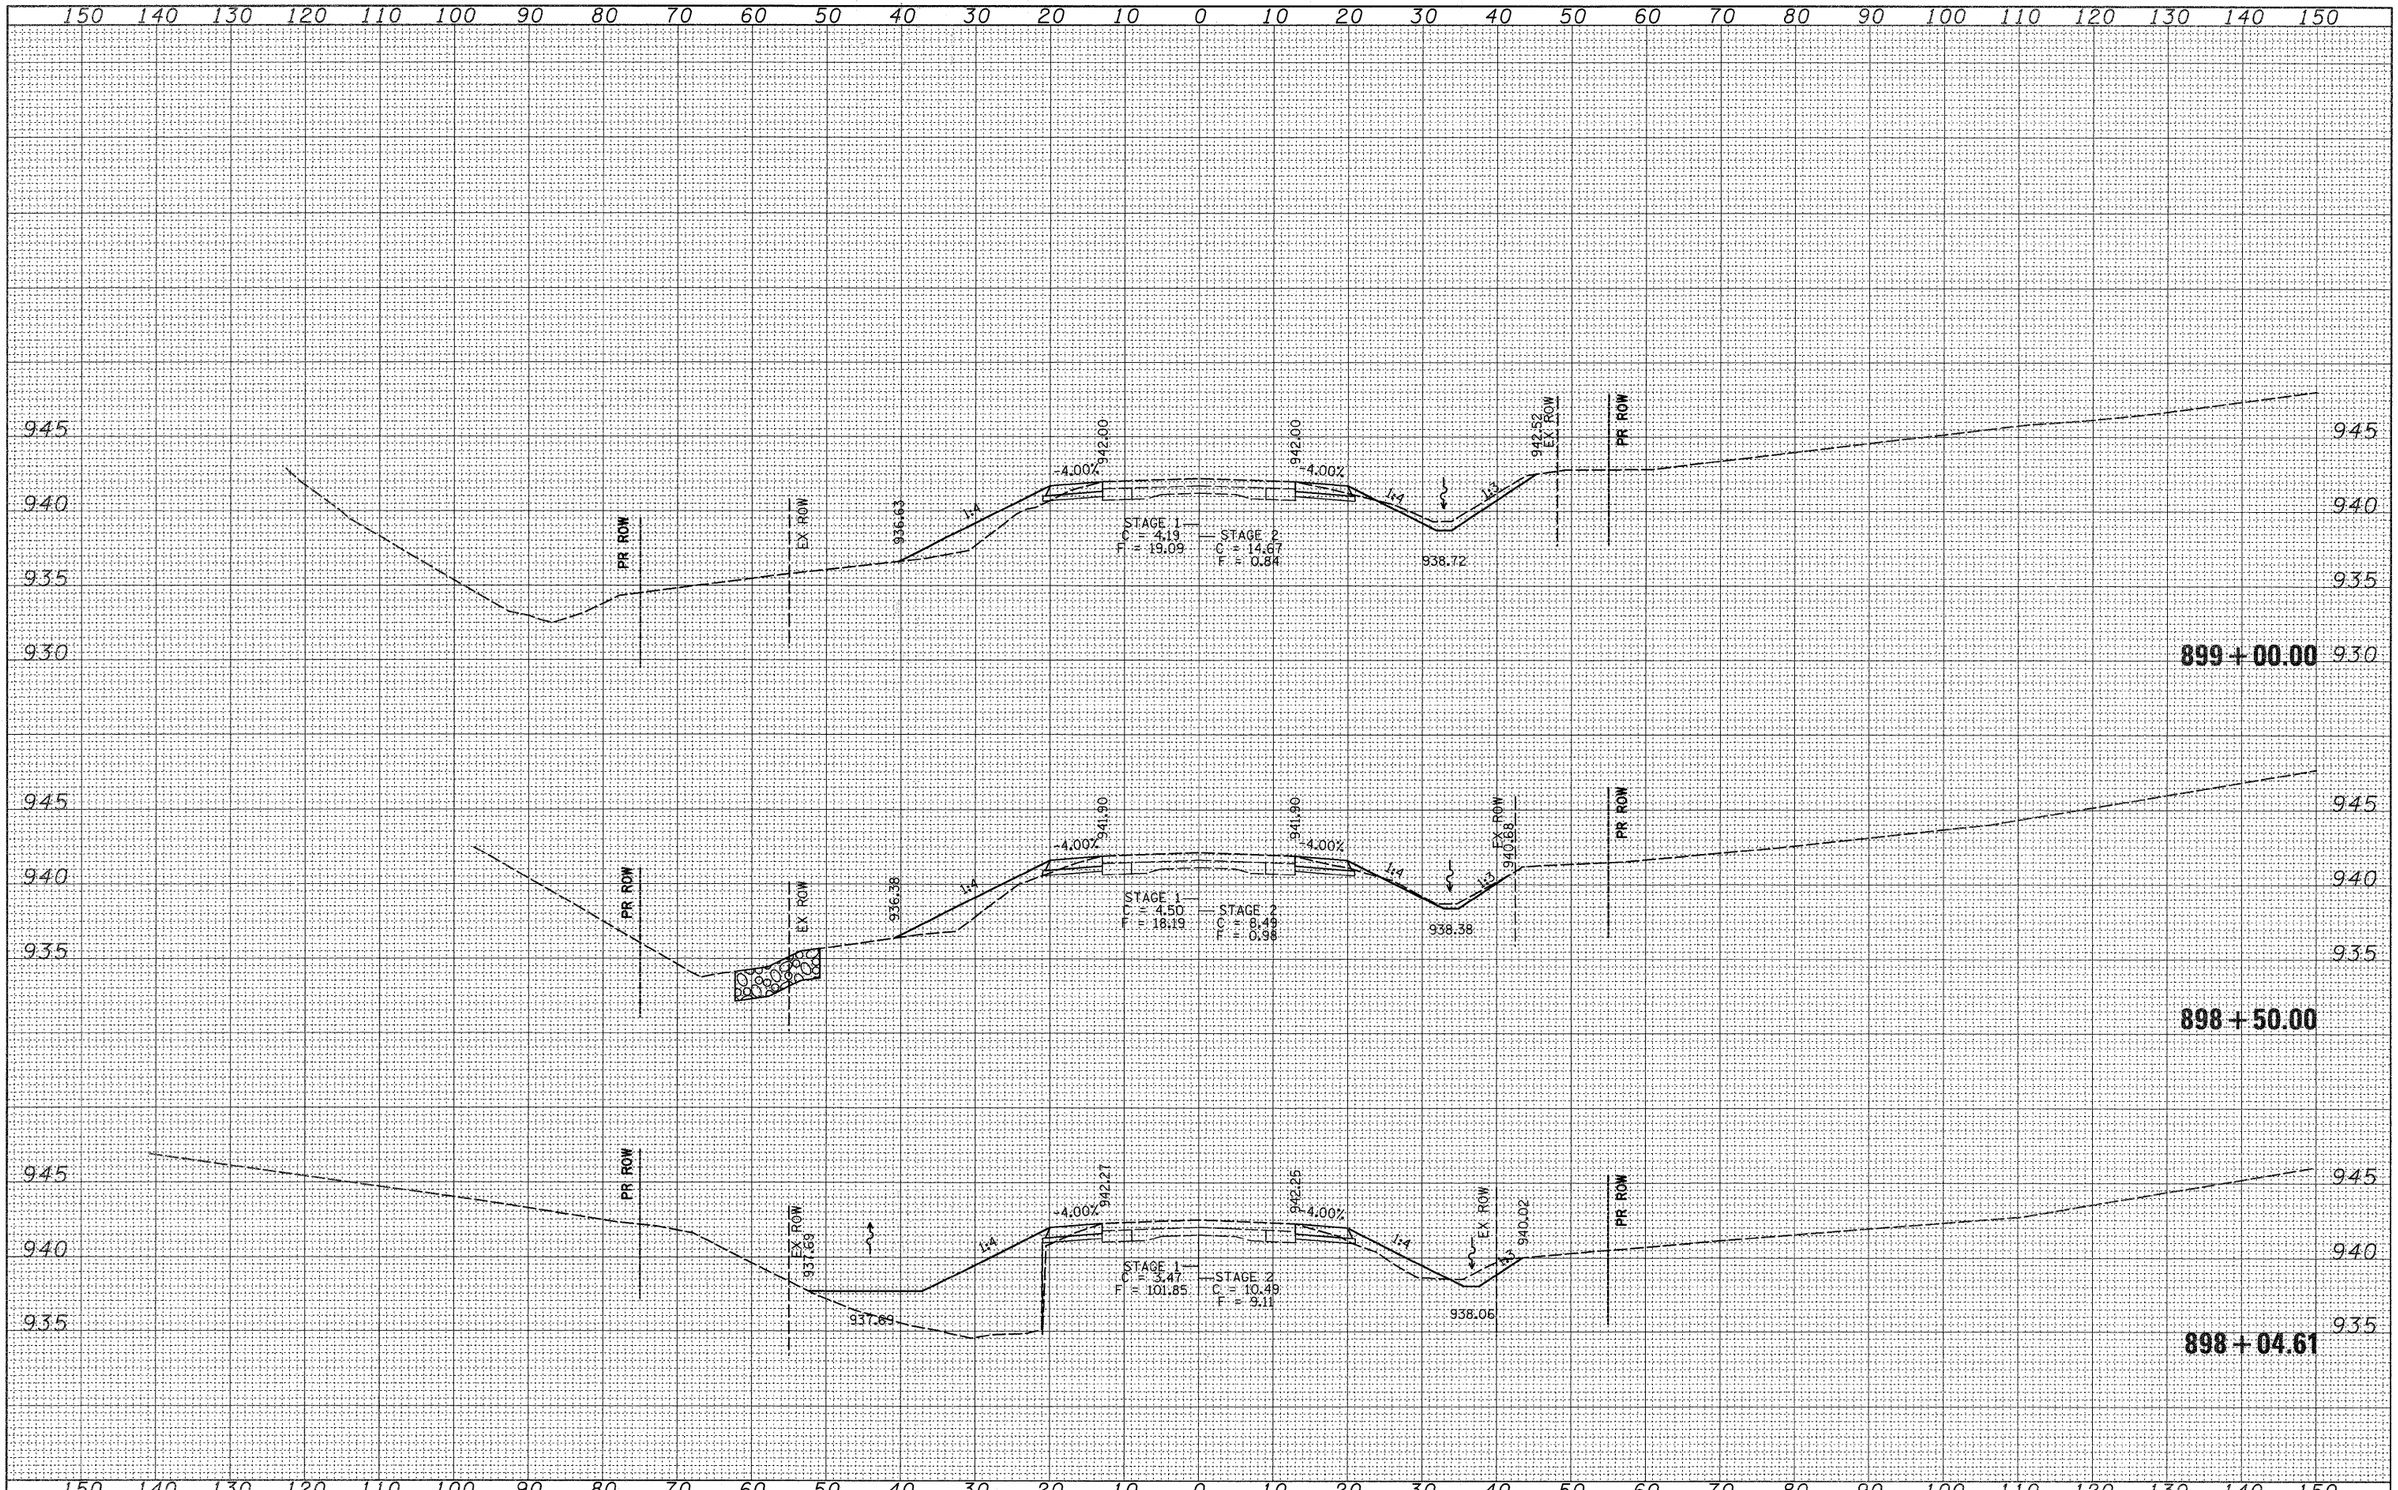

FILE NAME = c:\pw_work\PWIDOT\GOFFJL\dms37301\d01107xm.dgn	USER NAME = goffjl	DESIGNED -	REVISED -	STATE OF ILLINOIS DEPARTMENT OF TRANSPORTATION	CROSS SECTIONS	F.A.P. RTE. 650	SECTION 104T-2	COUNTY	TOTAL SHEETS 53	SHEET NO. 46
		DRAWN -	REVISED -					CONTRACT NO. 64C79		
	PLOT SCALE = 10.0000 ' / IN.	CHECKED -	REVISED -		SCALE:	SHEET NO. 5 OF 12 SHEETS	STA. 898+04.61 TO STA. 899+00.00	FED. ROAD DIST. NO.	ILLINOIS	FED. AID PROJECT
	PLOT DATE = Mon Sep 21 07:55:39 2009	DATE -	REVISED -							

FINAL SURVEY	BY	DATE
SURVEYED		
PLOTTED		
TEMPLATE		
AREAS		
AREAS CHECKED		
NOTE BOOK		
NO.		

ORIGINAL SURVEY	BY	DATE
SURVEYED		
PLOTTED		
TEMPLATE		
AREAS		
AREAS CHECKED		
NOTE BOOK		
NO.		