FINAL SURVEY	BY	DATE
NOTE BOOK	SURVEYED	
NO.	PLOTTED	
	TEMPLATE	
	AREAS	
	AREAS CHECKED	

ORIGINAL SURVEY	BY	DATE
NOTE BOOK	SURVEYED	
NO.	PLOTTED	
	TEMPLATE	
	AREAS	
	AREAS CHECKED	

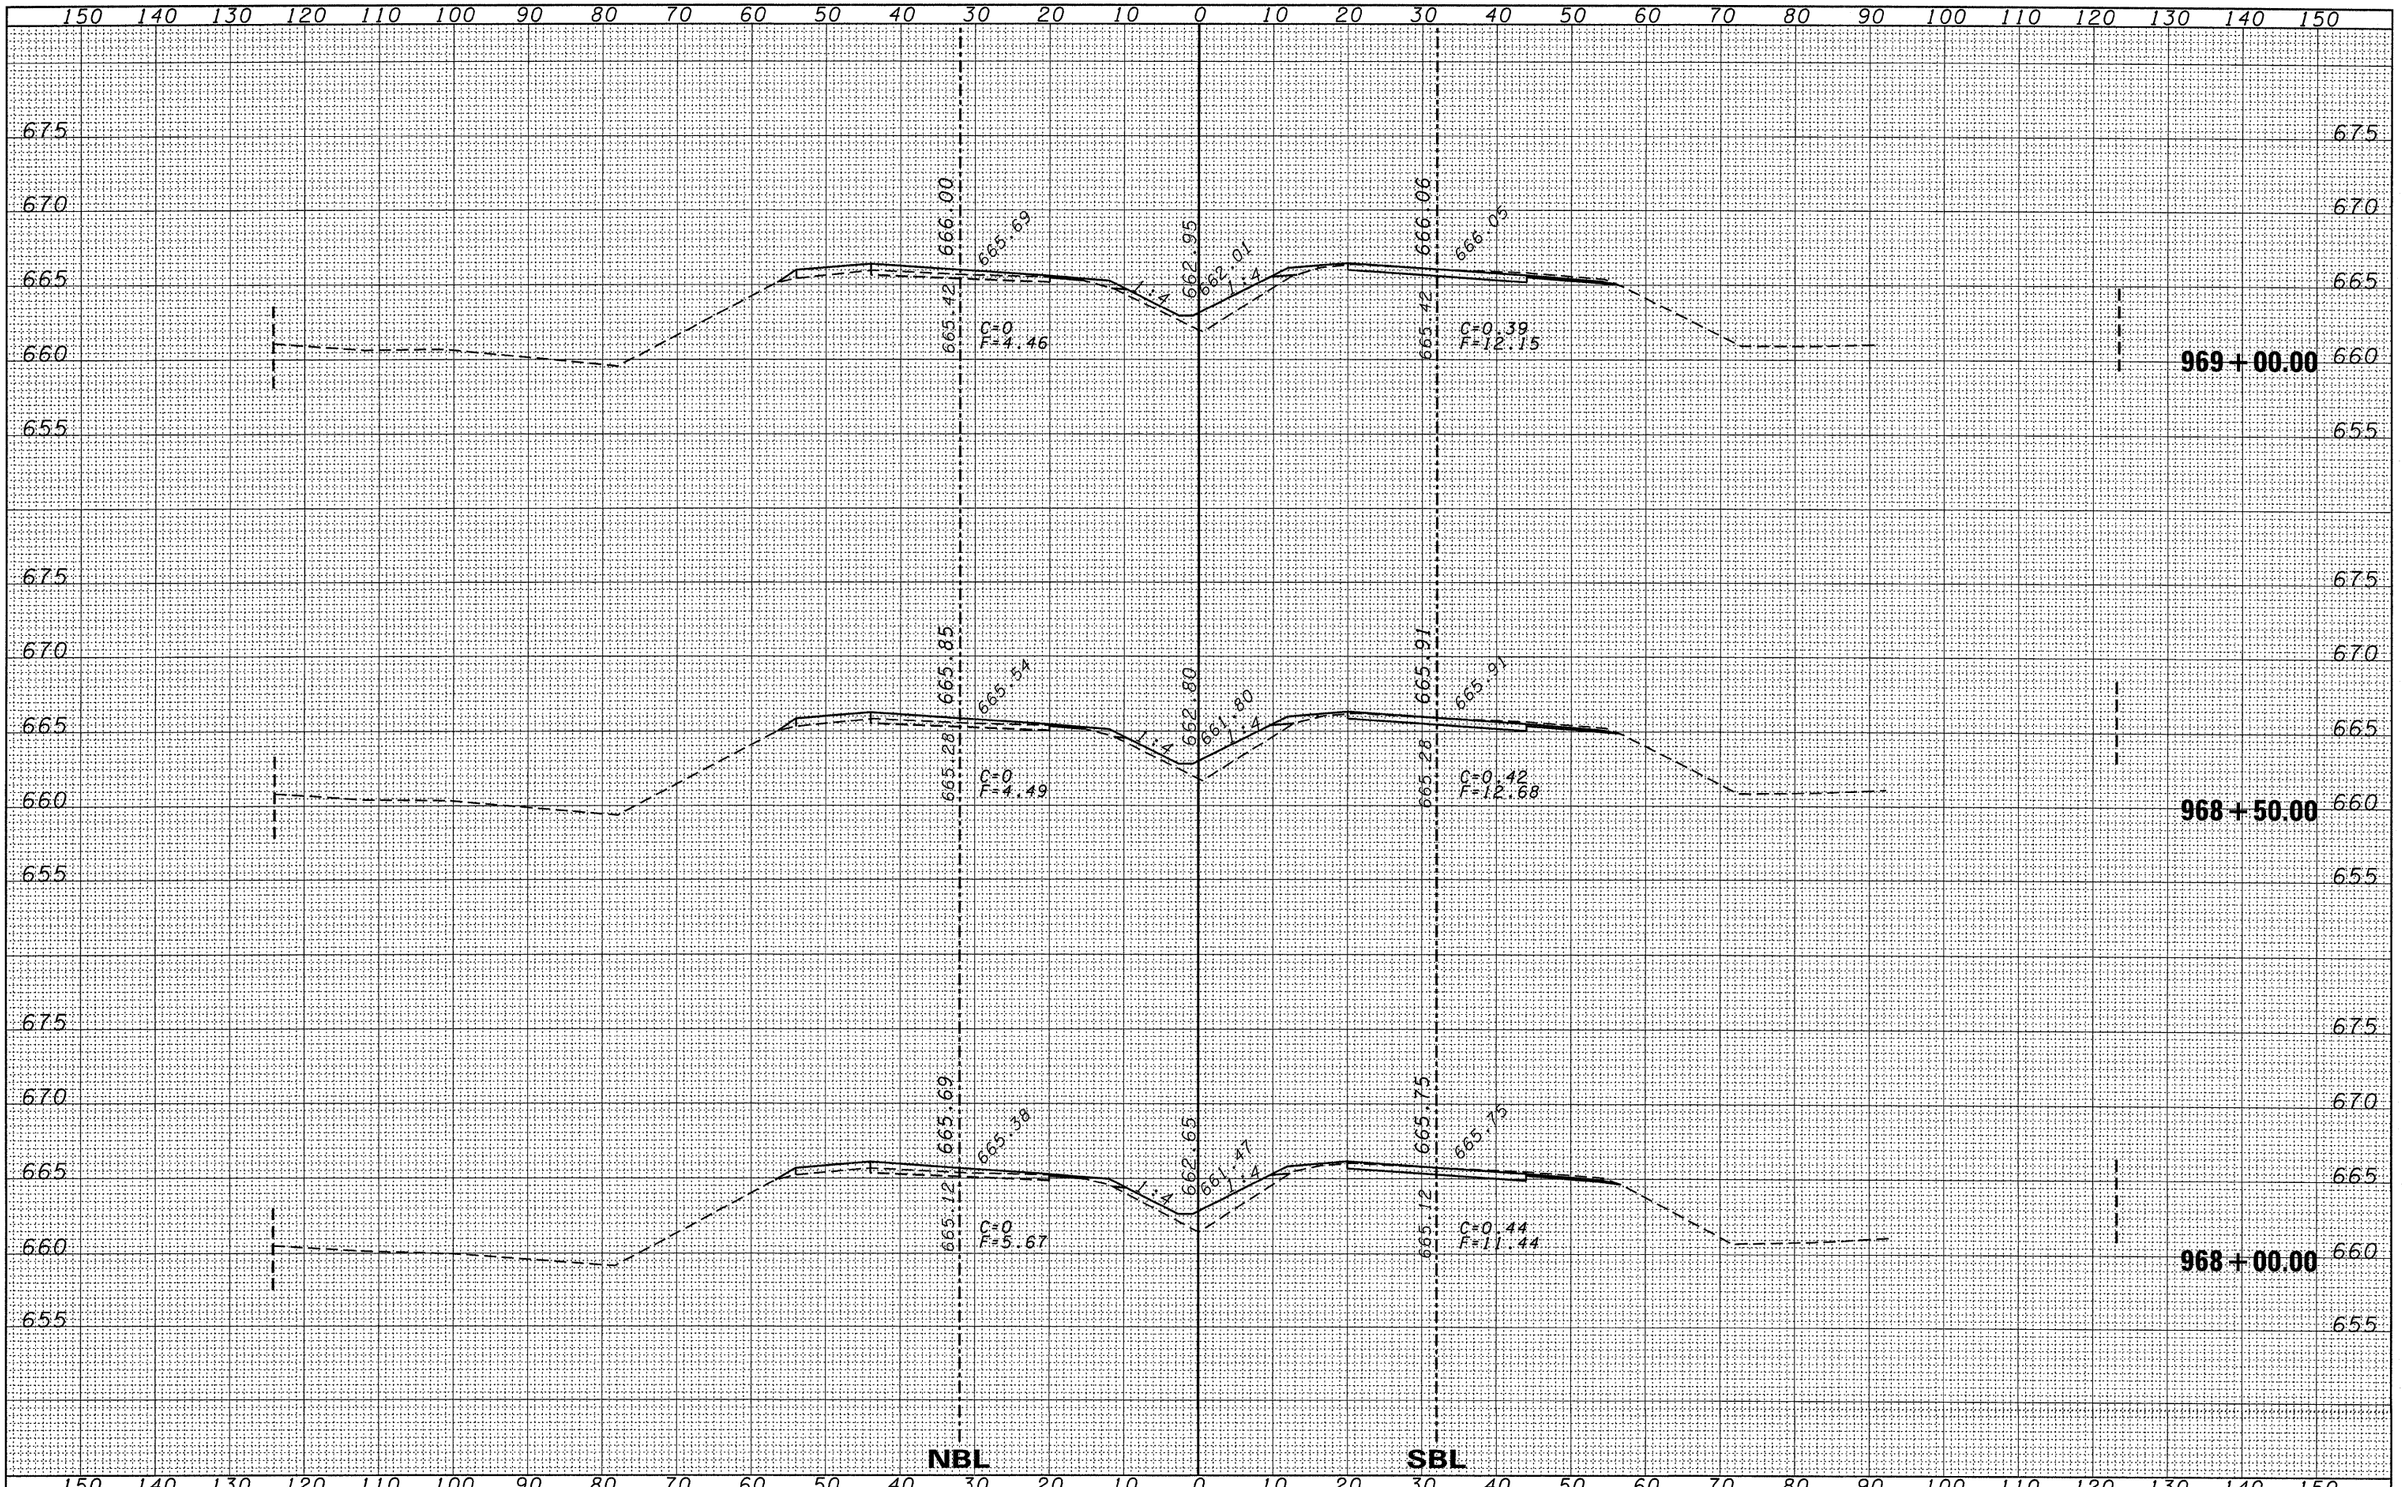

FILE NAME =	USER NAME =	DESIGNED -	REVISED -
c:\pw_work\PWIDOT\DUNCANBD\dms30392\ep05105-sht-xsec.dgn	duncanbd	DRAWN -	REVISED -
	PLOT SCALE = 10.0000 ' / IN.	CHECKED -	REVISED -
	PLOT DATE = Oct 21, 2009 - 07:39:19 AM	DATE -	REVISED -

STATE OF ILLINOIS
DEPARTMENT OF TRANSPORTATION

CROSS SECTIONS

SCALE: 5V:10H | SHEET NO. 39 OF 169 SHEETS | STA. 968+00.00 TO STA. 969+00.00

F.A.I. RTE.	SECTION	COUNTY	TOTAL SHEETS	SHEET NO.
57	(38-1,2)RS-2 & I	IROQUOIS	263	107
		CONTRACT NO. 66981		
		ILLINOIS FED. AID PROJECT		