| FINAL SURVEY | | BY | DATE |
|---|---|---|---|
| | SURVEYED | | |
| | PLOTTED | | |
| NOTE BOOK | TEMPLATE | | |
| | AREAS | | |
| NO. | AREAS CHECKED | | |

| ORIGINAL SURVEY | | BY | DATE |
|---|---|---|---|
| | SURVEYED | | |
| | PLOTTED | | |
| NOTE BOOK | TEMPLATE | | |
| | AREAS | | |
| NO. | AREAS CHECKED | | |

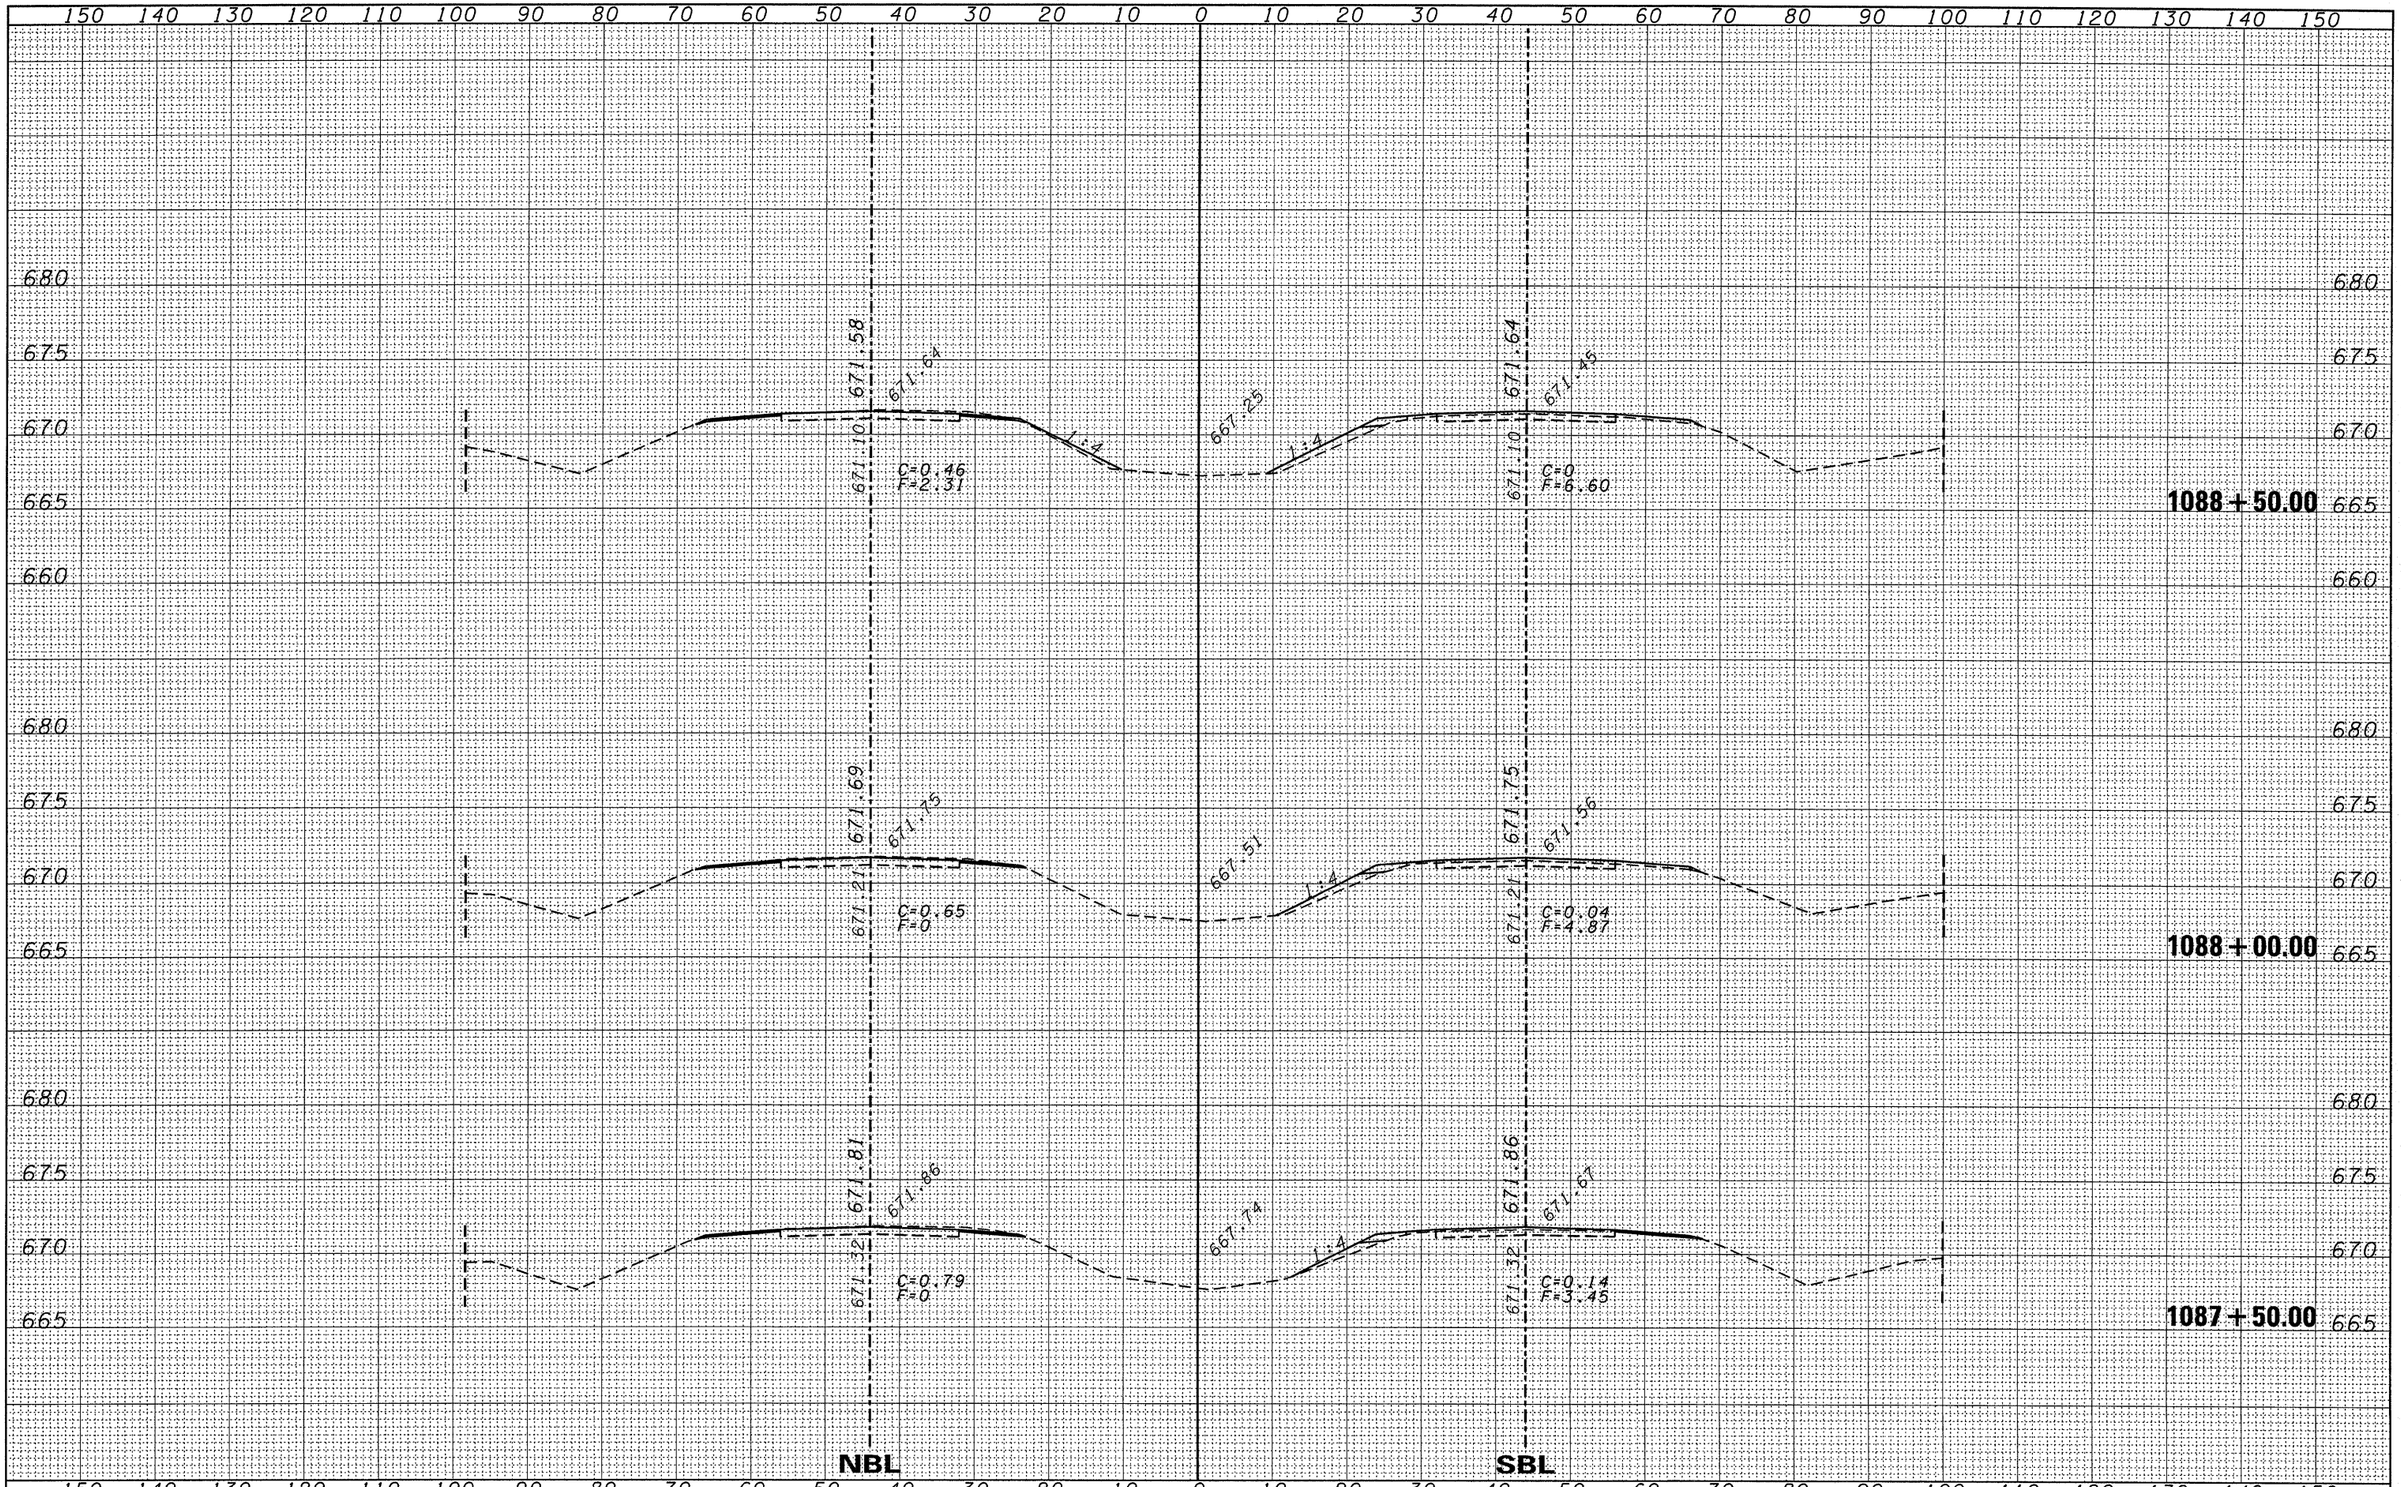


| FILE NAME = | USER NAME = duncanbd | DESIGNED - | REVISED - |
|---|---|---|---|
| c:\pw_work\pwidot\duncanbd\dms30392\ep05105-sht-xsec.dgn | | DRAWN - | REVISED - |
| | PLOT SCALE = 10.0000 ' / IN. | CHECKED - | REVISED - |
| | PLOT DATE = Oct 20, 2009 - 04:11:44 PM | DATE - | REVISED - |

**STATE OF ILLINOIS**
**DEPARTMENT OF TRANSPORTATION**

**CROSS SECTIONS**

SCALE: 5V:10H | SHEET NO. 141 OF 169 SHEETS | STA. 1087+50.00 TO STA. 1088+50.00

| F.A.I. RTE. | SECTION | COUNTY | TOTAL SHEETS | SHEET NO. |
|---|---|---|---|---|
| 57 | (38-1,2)RS-2 & I | IROQUOIS | 263 | 203 |
| | | CONTRACT NO. 66981 | | |
| | | ILLINOIS FED. AID PROJECT | | |