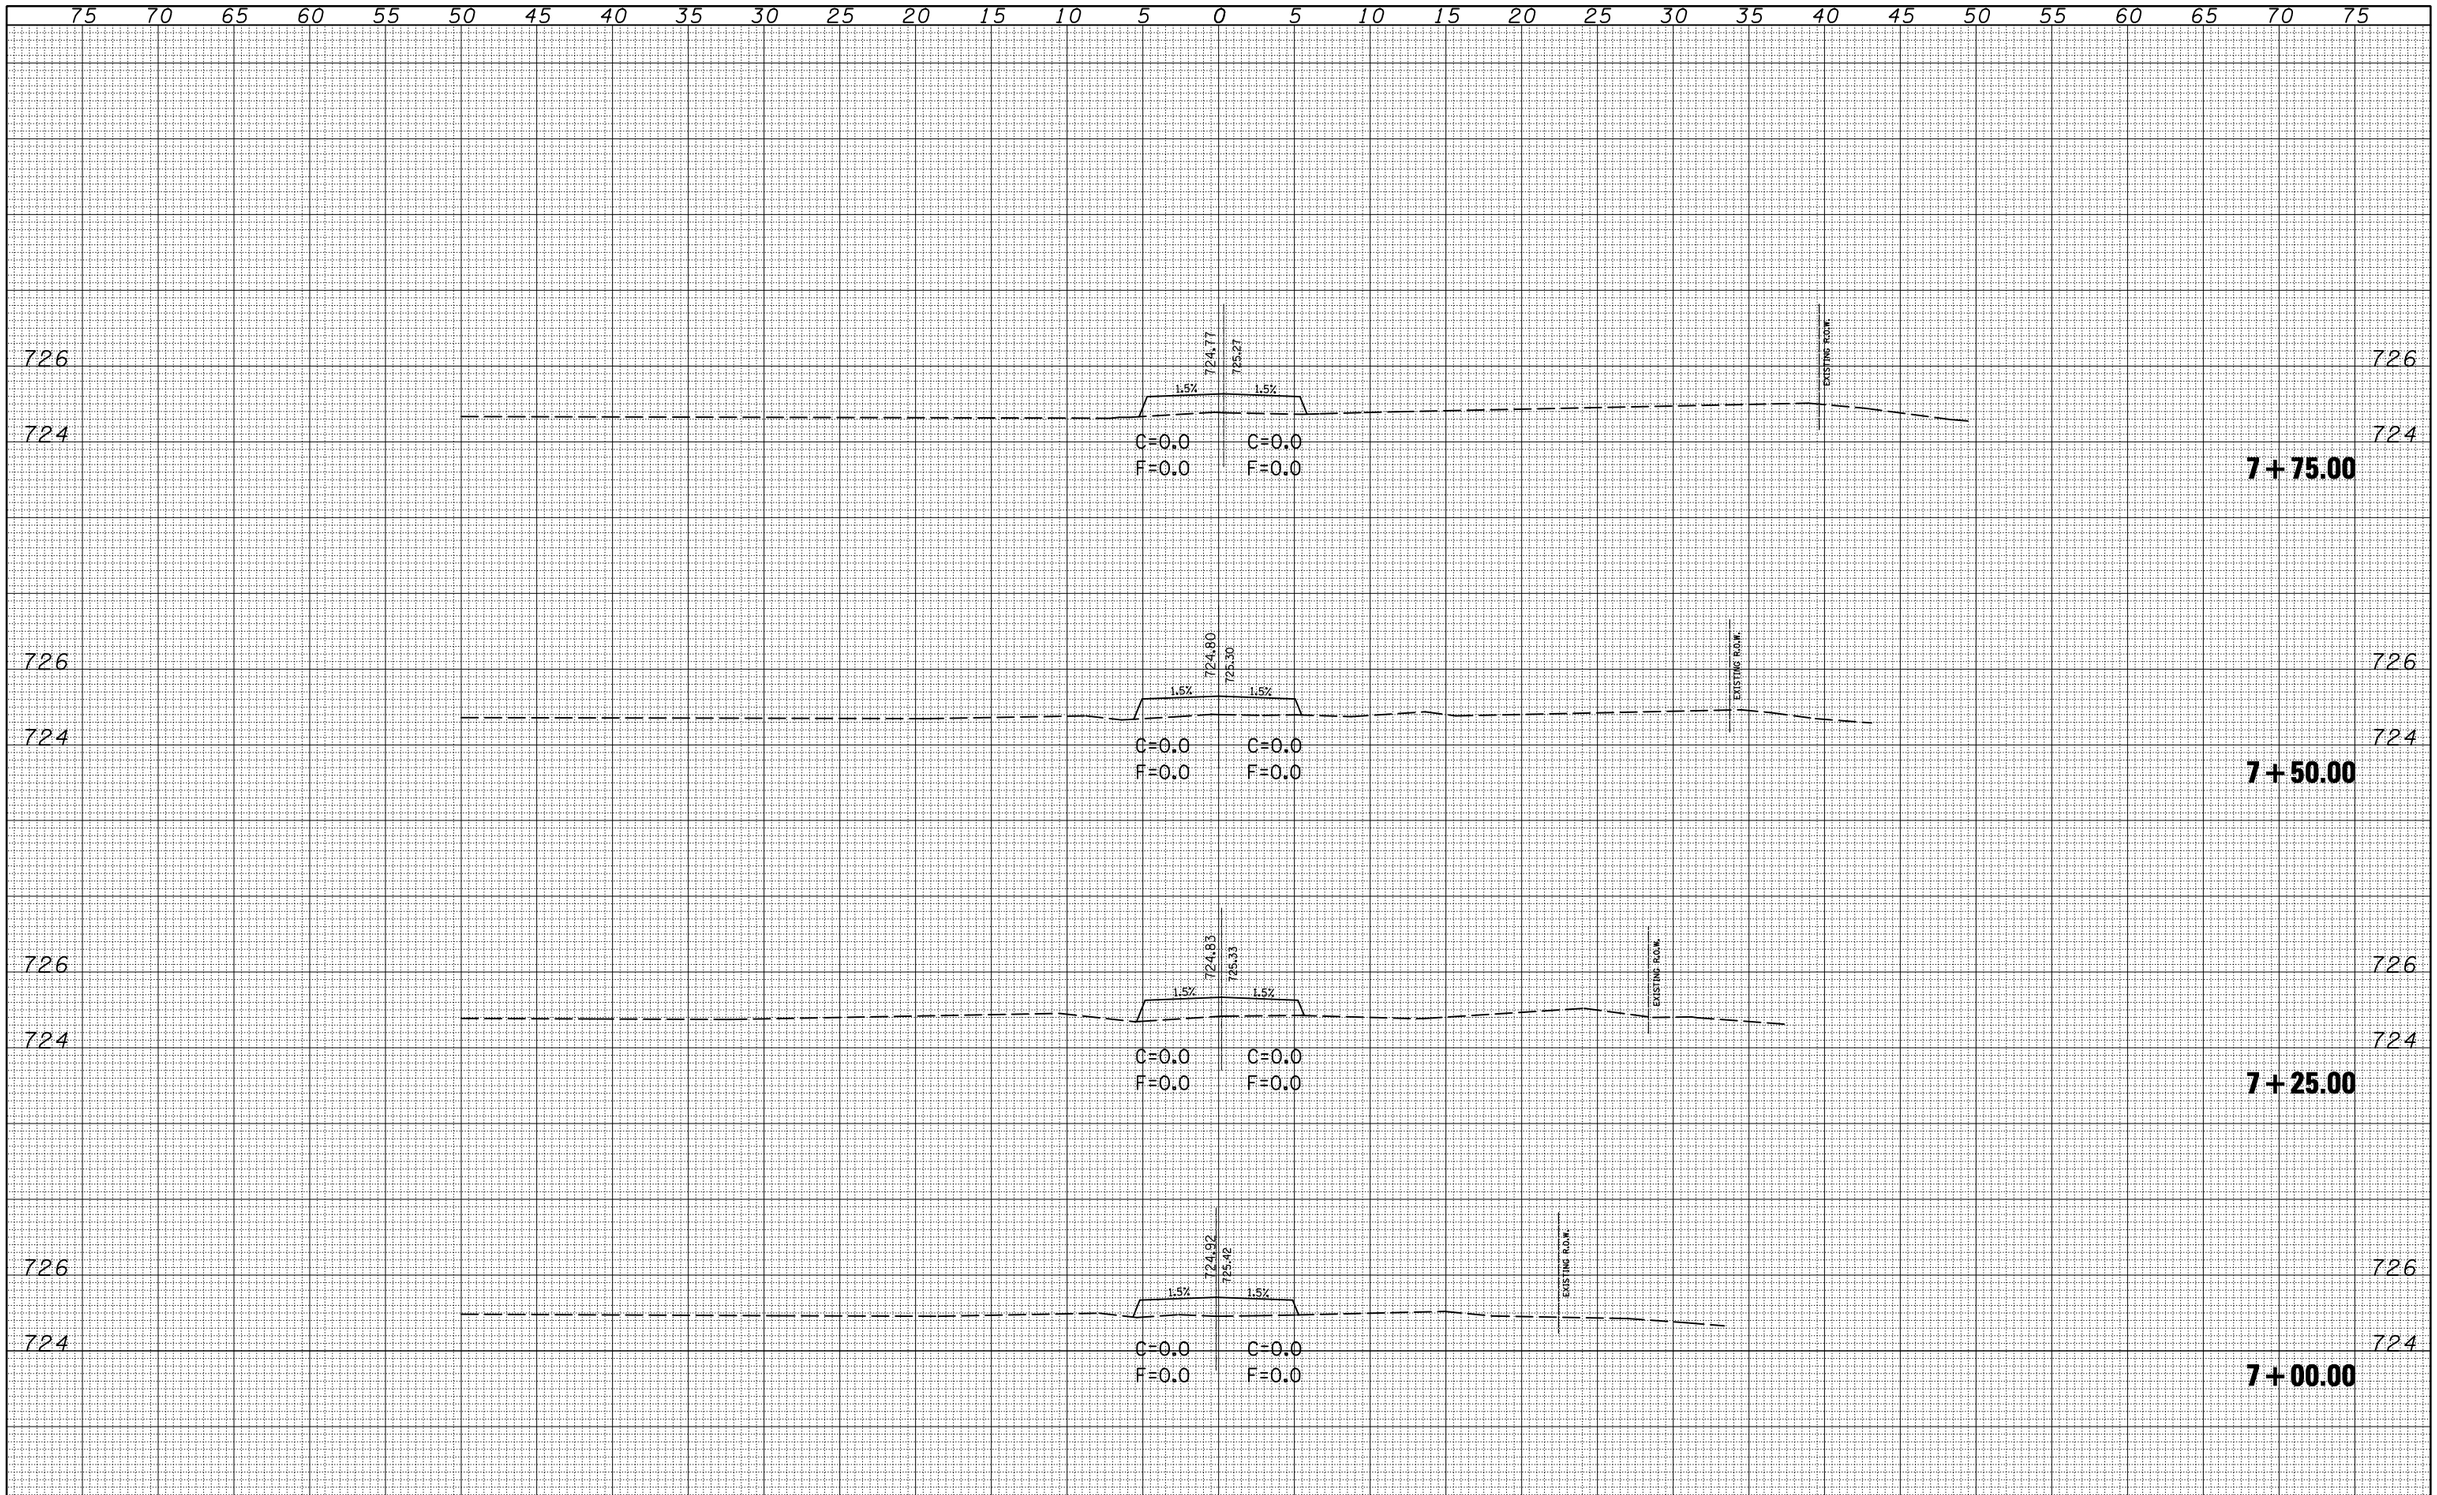

FINAL SURVEY		BY	DATE
NOTE BOOK	SURVEYED		
	PLOTTED		
	TEMPLATE		
	AREAS		
NO.	AREAS CHECKED		

ORIGINAL SURVEY		BY	DATE
NOTE BOOK	SURVEYED		
	PLOTTED		
	TEMPLATE		
	AREAS		
NO.	AREAS CHECKED		

FILE NAME = c:\pw_work\PWIDOT\SHERERJM\dms86674\D570388-sht-alley_xs.dgn	USER NAME = sherer jm	DESIGNED -	REVISED -
		DRAWN -	REVISED -
	PLOT SCALE = 10.0000 ' / IN.	CHECKED -	REVISED -
	PLOT DATE = 10/13/2009	DATE -	REVISED -

STATE OF ILLINOIS
DEPARTMENT OF TRANSPORTATION

EXISTING ACCESS ROAD
CROSS-SECTIONS

SCALE: | SHEET NO. 4 OF 6 SHEETS | STA. 7+00.00 TO STA. 7+75.00

F.A.S. RTE.	SECTION	PIATT	TOTAL SHEETS	SHEET NO.
1517	12VBR-1		168	166
		CONTRACT NO. 70388		
		ILLINOIS FED. AID PROJECT		