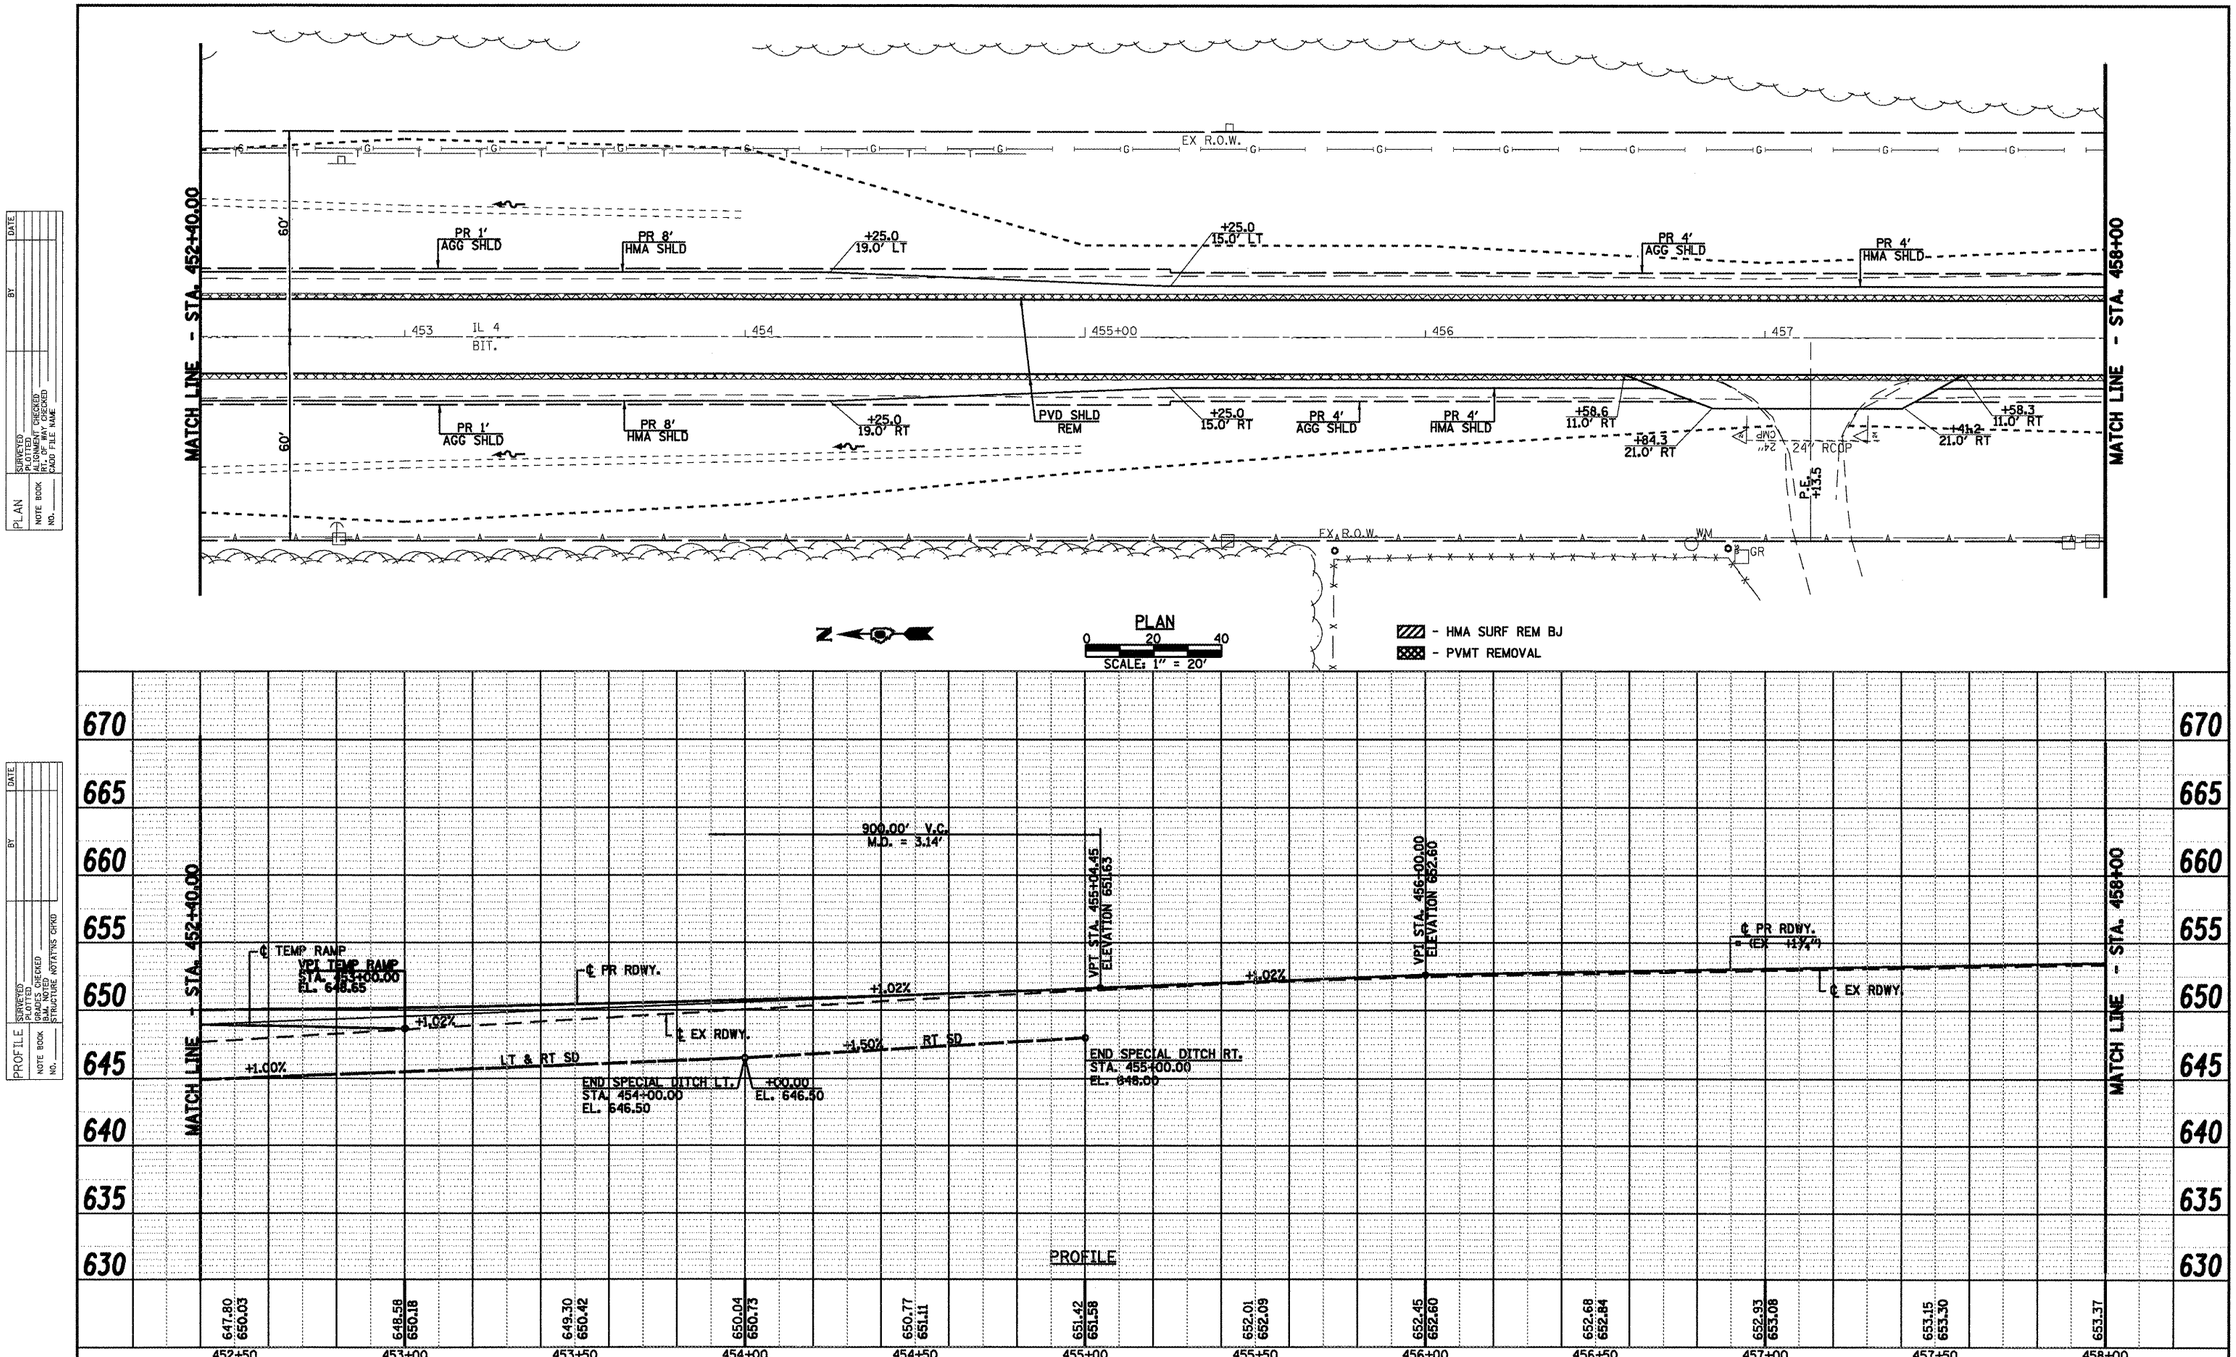

FILE NAME = S:\PROJ ENGR 1 (Negangard)\Dust Squad\FAP	USER NAME = madoniavj	DESIGNED -	REVISED -
	662 (IL 4) Henderson pdfs\CADD Sheets\D6727	CHECKED -	REVISED -
	PLOT SCALE = 40.0000 ' / IN.	DRAWN -	REVISED -
	PLOT DATE = Aug-17-2009 04:26:05PM	CHECKED -	REVISED -

Allen Henderson & Associates, Inc.
Civil and Structural Engineers Springfield, IL.
62703 Phone: (217)544-8033 IL. Design Firm
No. 184-001907

PLAN & PROFILE

SCALE: 1" = 20' | SHEET NO. 4 OF 4 SHEETS | STA. 452+30.00 TO STA. 457+80.00

F.A.P. RTE.	SECTION	COUNTY	TOTAL SHEETS	SHEET NO.
662	D(W-3,RS-11,CR)	MACOUPIN	102	38

CONTRACT NO. 72765

FED. ROAD DIST. NO. | ILLINOIS FED. AID PROJECT

PLAN — NOTE BOOK NO. — SURVEYED — PLOTTED — ALIGNMENT CHECKED — RT. OF WAY CHECKED — CADD FILE NAME — BY — DATE

PROFILE — NOTE BOOK NO. — SURVEYED — PLOTTED — GRADES CHECKED — B.M. NOTED — STRUCTURE NOTAT'NS CHKD — BY — DATE