FINAL SURVEY	SURVEYED	BY	DATE
	PLOTTED		
NOTE BOOK	TEMPLATE		
NO.	AREAS CHECKED		

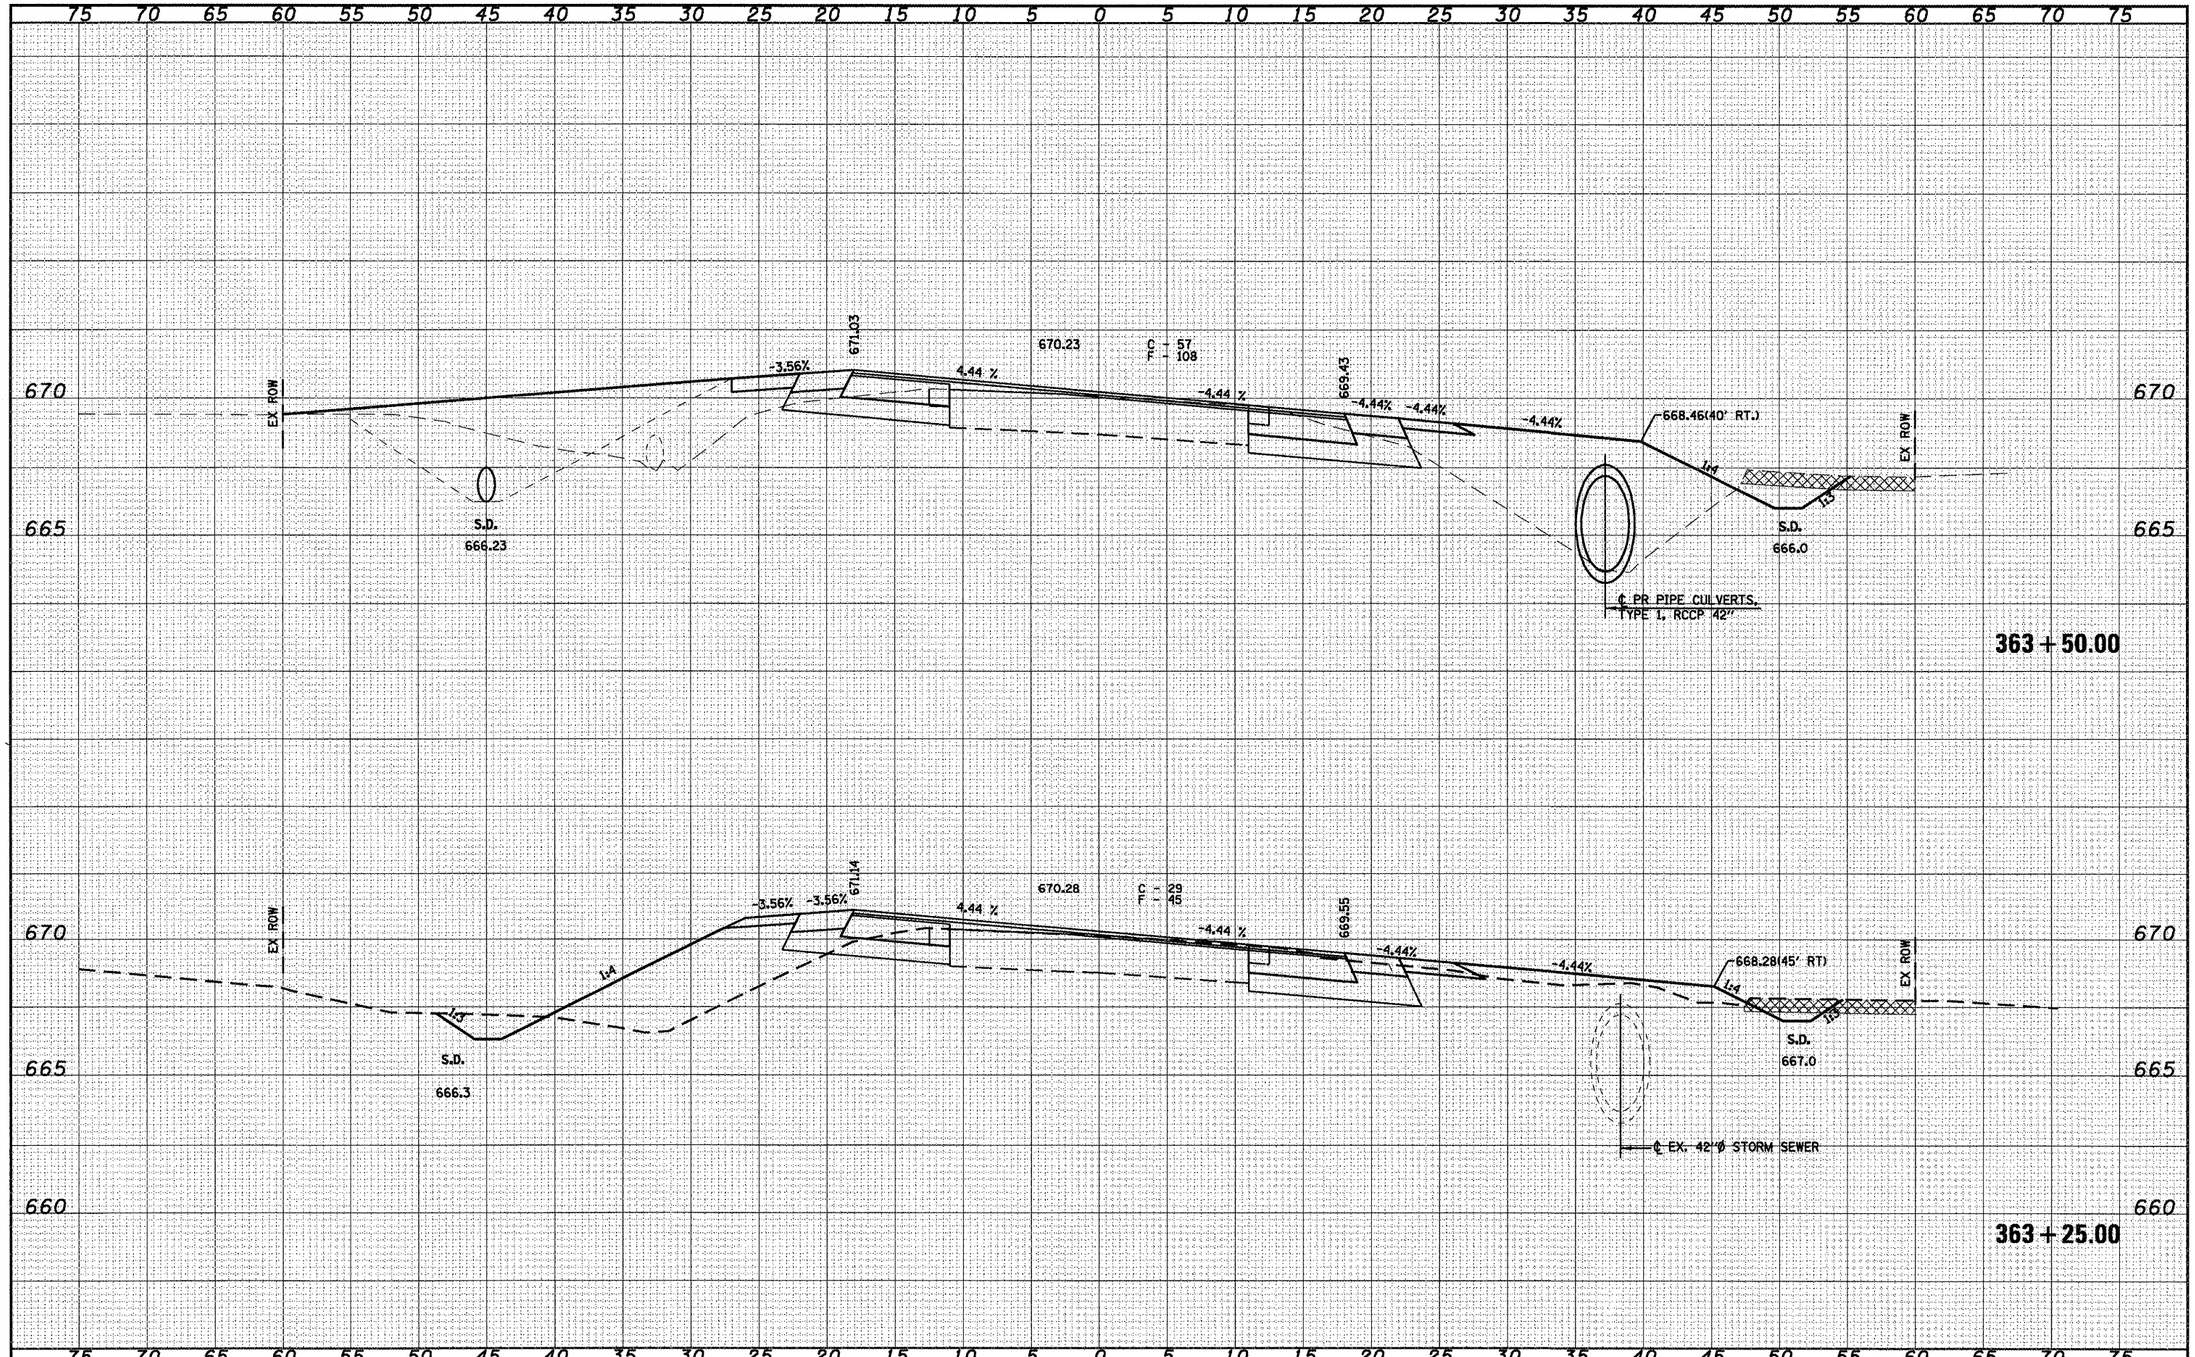

ORIGINAL SURVEY	SURVEYED	BY	DATE
	PLOTTED		
NOTE BOOK	TEMPLATE		
NO.	AREAS CHECKED		

FILE NAME =	USER NAME = madonjavj	DESIGNED -	REVISED -
		DRAWN -	REVISED -
	PLOT SCALE = 10.0000 ' / IN.	CHECKED -	REVISED -
	PLOT DATE = Aug-17-2009 04:08:04PM	DATE -	REVISED -

Allen Henderson & Associates, Inc.
Civil and Structural Engineers Springfield, IL.
62703 Phone: (217)544-8033 IL. Design Firm
No. 184-001907

CROSS SECTIONS

SCALE: | SHEET NO. 10 OF 19 SHEETS | STA. 363+25.00 TO STA. 363+50.00

F.A.P. RTE.	SECTION	COUNTY	TOTAL SHEETS	SHEET NO.
662	D(W-3,RS-11,CR)	MACOUPIN	102	82
		CONTRACT NO. 72765		
FED. ROAD DIST. NO.	ILLINOIS	FED. AID PROJECT		

S:\PROJ ENGR 1 (Negangard\Dust Squad\FAP 662 (IL 4) Henderson pdf's\CADD Sheets\D672765-sht-xsec1.dgn